



PD SUBMITTAL 2017.06.09

Highland Park High School Northwest

Addition & Renovations

4220 Emerson Ave
Dallas, TX 75205

Stantec Project #: 214000475



Stantec Architecture Inc.
3717 Legacy Drive Suite 250
Plano, TX 75024-4246
Tel: (214) 473-2400
Fax: (214) 473-2401
www.stantec.com



DRAWING INDEX

G000	COVER
G101	CODE INFORMATION
G102	CODE INFORMATION BASEMENT LEVEL
G103	CODE INFORMATION FIRST LEVEL
G104	CODE INFORMATION SECOND LEVEL
G105	CODE INFORMATION THIRD LEVEL
G106	CODE EGRESS INFORMATION BASEMENT LEVEL
G107	CODE EGRESS INFORMATION FIRST LEVEL
G108	CODE EGRESS INFORMATION SECOND LEVEL
G109	CODE EGRESS INFORMATION THIRD LEVEL
PD-C0.10	SITE PLAN
PD-C4.00	UTILITY PLAN
PD-LP101	LANDSCAPE PLAN
PD-A001	ARCHITECTURAL SITE PLAN
PD-A002	ARCHITECTURAL COLORED SITE PLAN
PD-A003	PARKING AND TRAFFIC PLAN
PD-A101	BASEMENT LEVEL FLOOR PLAN
PD-A111	FIRST LEVEL FLOOR PLAN
PD-A121	SECOND LEVEL FLOOR PLAN
PD-A131	THIRD LEVEL FLOOR PLAN
PD-A201	RENDERING
PD-A202	EXTERIOR ELEVATIONS AND STREET VIEWS

Copyright Reserved

The Contractor shall verify and be responsible for all dimensions. DO NOT scale the drawing - any errors or omissions shall be reported to Stantec without delay.
The Copyrights to all designs and drawings are the property of Stantec. Reproduction or use for any purpose other than that authorized by Stantec is forbidden.

Revision	By	Appd	YYYY.MM.DD
50% CONSTRUCTION DOCUMENTS	Author	Approver	2017.05.04
Issued	By	Appd	YYYY.MM.DD

Title	
COVER	
Project No.	Scale
214000475	
Revision	Drawing No.

PD-G000

Copyright Reserved

The Contractor shall verify and be responsible for all dimensions. DO NOT scale the drawing - any errors or omissions shall be reported to Stantec without delay.


The Copyrights to all designs and drawings are the property of Stantec. Reproduction or use for any purpose other than that authorized by Stantec is forbidden.

Consultants

Consultant Type	Consultant Name
-----------------	-----------------

Legend

Notes

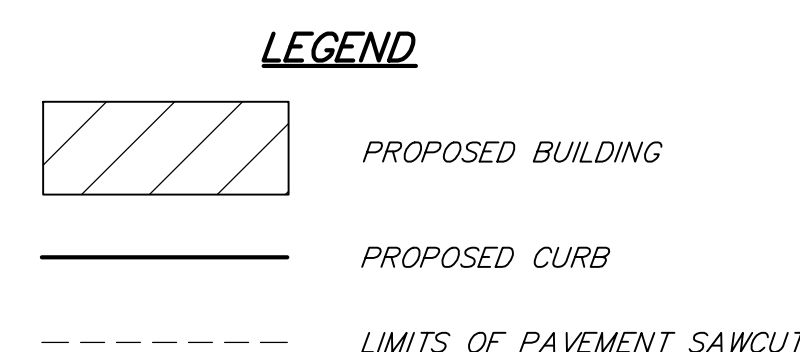

SITE DATA SUMMARY TABLE

ZONING: PD - 17

SITE AREA:
430,730 SF
9.888 ACRES

GROSS FLOOR AREA (GFA): 103,324 SF

<u>USE</u>	<u>FLOOR AREA</u>
OFFICE SPACE	2,066 SF
CLASSROOM	25,373 SF
RESTROOMS	4,732 SF
STORAGE	4,065 SF
ELECT/ADF	2,150 SF
JANITOR	189 SF
MISC. LEARNING SPACES	39,853 SF

PARKING COUNT:
EXIST DEVELOPMENT: 1065 SPACES
PROP DEVELOPMENT:
 REQUIRED - 808 SPACES
 PROPOSED - 986 SPACES

PROP. USE:
EDUCATIONAL USE - CLASSROOMS, BAND, GYMNASIUM AND ADDITIONAL STORAGE

BENCHMARKS:

BM#1 - SQUARE CUT ON TOP OF CURB, CENTER OF A 14' INLET, ON THE WEST SIDE OF WESTCHESTER DRIVE, 358± SOUTH OF THE CENTERLINE OF GRASSMERE LANE. (ELEVATION = 555.22')

BM#2 - SQUARE CUT ON TOP OF CURVE, CENTER OF A 5' INLET, ON THE EAST SIDE OF DOUGLAS AVENUE, 437'± NORTH OF THE CENTERLINE OF EMERSON AVENUE.
(ELEVATION = 555.92')



PROGRESS SET – FOR REVIEW ONLY
Issued 6/9/17

These documents are for Design Review and not intended for Construction, Bidding or Permit Purposes. They were prepared by, or under the supervision of:

Stephen D. Schwind P.E. #108868
Raymond L. Goodson, Jr., Inc.

SHEET NO.

PD-C0.10

HPHS Parking Analysis	Quantity	Required Spaces	Total Required Spaces
Existing Classrooms	66	8 per classroom	
Additional Classrooms	35	8 per classroom	
Auditorium Seats	915	1 space per 4 seats	
*Assuming 100% of street parking (one parking space for each 4 seats in the main auditorium or 8 spaces for each classroom, whichever is greater)			
Highlander Seats	8,000	1 space per 4 seats	
	Student Capacity	Staff Capacity	Total Capacity
Existing Student/Staff Count	2,300	207	2,507
Future Student/Staff Count	2,900	230	3,130

On-Street Parking	Existing # of Spaces	Future # of Spaces	
LOVERS LN	39	0	Spaces not counted as they are located in the ROW
EMERSON AVE	39	0	
DOUGLAS AVE	38	0	
GRASSMERE LN	13	0	
WESTCHESTER DR	79	0	
Total	209	-	
Off-Street Parking			
NORTHWEST ADDITION	90	0	
PARKING STRUCTURE	806	806	
LOVERS LN – HYER ST PARKING LOT	-	115	
HYER ST PARKING LOT	-	202	
FUTURE LOVERS LN WEST PARKING LOT	-	57	
Total Parking Spaces	1,312	1080	

SITE PLAN

HIGHLAND PARK HIGH SCHOOL
HIGHLAND PARK I.S.D.

STANTEC

407	DESIGN	DRAWN	DATE	SCALE	XREF	FILE	NO.
130	RLG	RLG	6/9/17	1"=60'		16	391
	JOB NO.	16391	SUBMITTAL: SITE PLAN				

**PRELIMINARY
NOT FOR CONSTRUCTION**

Not for permits, pricing or other official purposes.
This document has not been completed or checked and is
for general information or comment only.

Client/Project

Highland Park ISD

Highland Park High School
Northwest Addition
4220 Emerson Ave, Dallas, TX 75205, United State

Title
SITE PLAN

Project No.
214000475

Revision Drawing No

PD-C0.10



LEGEND

- XXXXXX EXISTING STORM SEWER
===== PROPOSED STORM SEWER LINE
----- 6" SS EXISTING SANITARY SEWER LINE
----- 12" SS PROPOSED SANITARY SEWER LINE
----- 12" W EXISTING WATER LINE
----- 10" W PROPOSED WATER LINE
① CONN RD TO 10" PVC (COORD W/ MEP FOR FL & EXACT LOCATION)

BENCHMARKS:

BM#1 - SQUARE CUT ON TOP OF CURB, CENTER OF A 14' INLET, ON THE WEST SIDE OF WESTCHESTER DRIVE, 358'± SOUTH OF THE CENTERLINE OF GRASSMERE LANE. (ELEVATION = 555.22')

BM#2 - SQUARE CUT ON TOP OF CURVE, CENTER OF A 5' INLET, ON THE EAST SIDE OF DOUGLAS AVENUE, 437'± NORTH OF THE CENTERLINE OF EMERSON AVENUE. (ELEVATION = 555.92')

RLG RAYMOND L. GOODSON JR., INC.
CONSULTING ENGINEERS
5449 LA SIERRA DRIVE, SUITE 300, LB 17
DALLAS, TEXAS 75237-4158 214.739-8100
E-MAIL: rlg@rlginc.com FIRM REG. F-493

PROGRESS SET - FOR REVIEW ONLY
Issued 6/9/17

These documents are for Design Review and not intended for Construction, Bidding or Permit Purposes. They were prepared by, or under the supervision of:

Stephen D. Schwind P.E. #108868
Raymond L. Goodson, Jr., Inc.

SHEET NO.

C4.00

UTILITY PLAN

HIGHLAND PARK HIGH SCHOOL

HIGHLAND PARK I.S.D

STANTEC

CITY OF UNIVERSITY PARK, TEXAS

DESIGN	DRAWN	DATE	SCALE	XREF	FILE	NO.
RLG	RLG	6/9/17	1"=20'		16	391
JOB NO.	16391	SUBMITTAL: SITE PLAN				

PRELIMINARY
NOT FOR CONSTRUCTION

Not for permits, pricing or other official purposes. This document has not been completed or checked and is for general information or comment only.

Client/Project

Highland Park ISD

Highland Park High School
Northwest Addition
4220 Emerson Ave, Dallas, TX 75205, United States

Title

UTILITY PLAN

Project No.

214000475

Revision

Scale

1"=20'


Drawing No.

C4.00


LANDSCAPE CONTRACTOR SHALL
REPLACE ALL AREAS DISTURBED BY
CONSTRUCTION. THE DISTURBED AREAS
SHALL BE REPLACED WITH SOD PER
THE SPECIFICAITONS UNLESS NOTED
OTHERWISE ON THE PLANS.

LANDSCAPE CONTRACTOR SHOULD VISIT SITE AND REFERENCE CIVIL ENGINEER'S GRADING PLAN PRIOR TO BIDDING AND COMMENCEMENT OF CONSTRUCTION TO VERIFY AREAS TO BE DISTURBED BY CONSTRUCTION ACTIVITIES.

REFERENCE CIVIL PLANS FOR FINAL
GRADING AND UTILITIES.

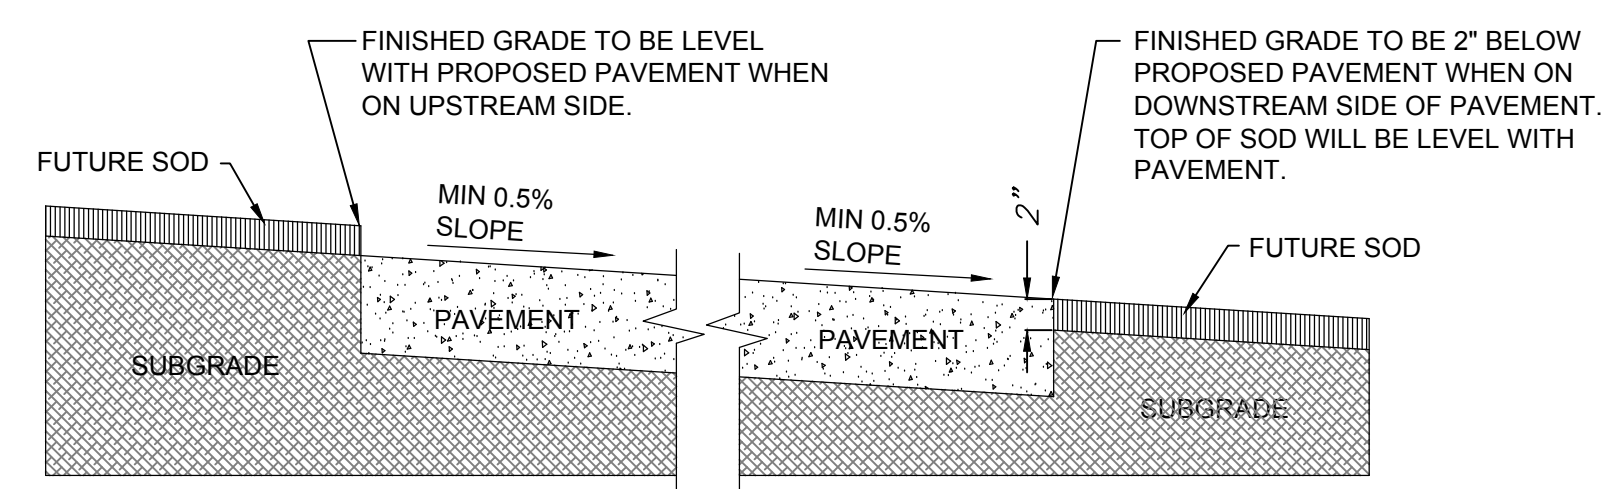

GRADING DETAIL FOR PAVEMENT WITHOUT CURB
SCALE: N.T.S.

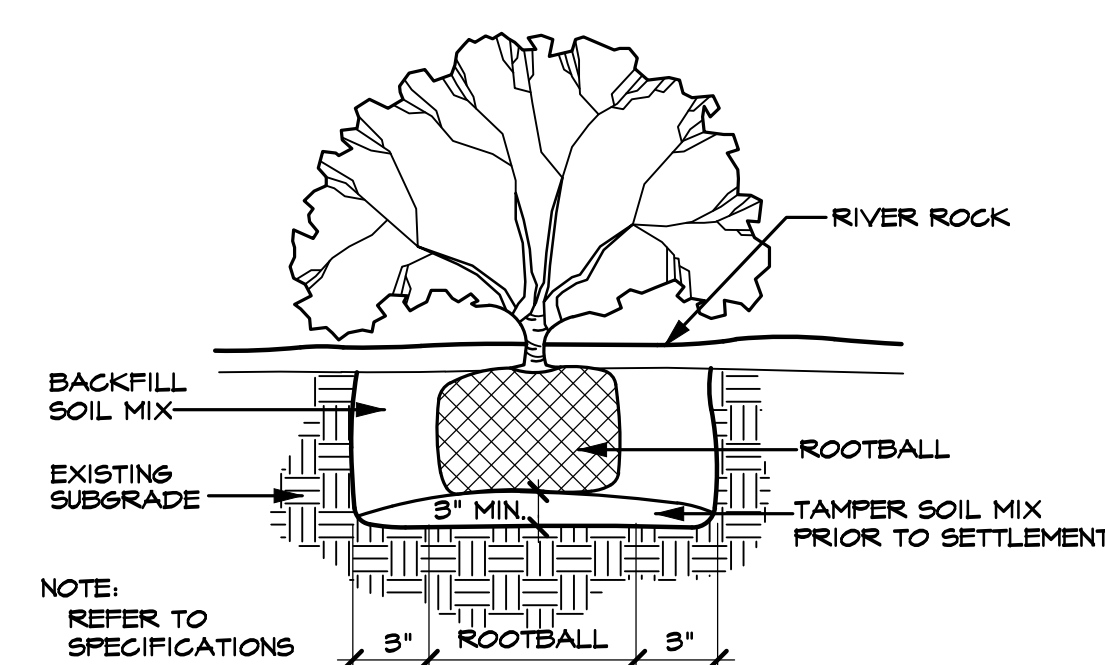

SHRUB PLANTING DETAIL (TYPICAL)
SCALE: N.T.S.


**EXISTING
ATHLETIC FIELD**

PROPOSED ADDITION

DOUGLAS AVENUE
(60' RIGHT-OF-WAY)

TREES

NUMBER	SIZE	LOCATION	REMARKS
1	12" DB	12" DB	12" DB
2	12" DB	12" DB	12" DB
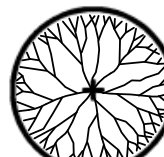TREES					
QUANTITY	SYMBOL	CALLOUT	COMMON NAME	SCIENTIFIC NAME	SIZE & CONDITION
6		LIVE OAK	Live Oak	Quercus virginiana	1" caliper, 20"-22" Ht/6' min. trunk 12"-14" spread, B&B straight trunk. Full rounded canopy. Matching specimens
SHRUBS					
QUANTITY	SYMBOL	CALLOUT	COMMON NAME	SCIENTIFIC NAME	SIZE AND CONDITION
45		D.B. HOLLY	Dwarf Burford Holly	Ilex cornuta 'Nana'	5 gallon, 24" Ht./18" spread, bushy, full to ground
GROUND COVER					
QUANTITY	SYMBOL	CALLOUT	COMMON NAME	SCIENTIFIC NAME	SIZE AND CONDITION
AS SHOWN		SOD	Common Bermuda Grass	Cynodon dactylon	Sod refer to specifications
MISCELLANEOUS					
AS SHOWN		B. BOARD	EPIC EDGE BENDER BOARD 6" DEPTH FROM EPIC PLASTICS (EPIC PLASTICS.COM) COLOR: PACIFICA GREY		

LANDSCAPE CONTRACTOR SHALL VERIFY ALL PLANT QUANTITIES



0 20 40
SCALE: 1" = 20'-0"



Stantec Architecture Inc.
5717 Legacy Drive Suite 250
Plano, TX 75024-4246
Tel: (214) 473-2400 / Fax: (214) 473-2401
www.stantec.com

Copyright Reserved

The Contractor shall verify and be responsible for all dimensions. DO NOT scale the drawing - any errors or omissions shall be reported to Stanlec without delay.
The Copyrights to all designs and drawings are the property of Stanlec. Reproduction or use for any purpose other than that authorized by Stanlec is forbidden.

Consultants

RAMSEY LANDSCAPE ARCHITECTS, LLC

11914 WISHING WELL CT.
FRISCO, TEXAS 75035
PHONE (972) 335-0889

Notes

[illegible]

Revision	By	Appd	YYYY.MM.DD
PD SUBMITTAL	RLA	RLA	2017.04.21
Issued	By	Appd	YYYY.MM.DD

Permit-Seal

**PRELIMINARY
NOT FOR CONSTRUCTION**

Not for permits, pricing or other official purposes.
This document has not been completed or checked and
is
for general information or comment only.

Client/Project
Highland Park ISD

Highland Park High School
Northwest Addition
4220 Emerson Ave, Dallas, TX 75205, United States

Title
LANDSCAPE PLAN

Project No. _____ Scale _____


Revision _____ Drawing No. _____

PD-LP101


PROJECT _____ → HIGHLAND PARK HIGH SCHOOL
LOCATION _____ → HIGHLAND PARK, TEXAS

	AREA #1 EXISTING	AREA #2 EXISTING	AREA #3 EXISTING	AREA #4 EXISTING	AREA #5 EXISTING	AREA #6 EXISTING
PRIMARY OCCUPANCY (TAB 3-A) →	E-1 - EDUCATIONAL	A-3 - ASSEMBLY	E-1 - EDUCATIONAL	A-2.1 - ASSEMBLY	A-2.1 ASSEMBLY	A-2.1 - ASSEMBLY
SECONDARY OCCUPANCY (TAB 3-A) →	B - BUSINESS	E - EDUCATIONAL	A-3 - ASSEMBLY			
AUTOMATIC SPRINKLER SYSTEM →	YES	YES	YES	YES	YES	YES
BUILDING SIZE (SF) →						
	BASEMENT 0.0	BASEMENT 0.0	BASEMENT 23,160	BASEMENT 21,290	BASEMENT 6,860	BASEMENT 0.0
	FIRST FLOOR 12,050	FIRST FLOOR 8,480	FIRST FLOOR 48,410	FIRST FLOOR 40,520	FIRST FLOOR 79,540	FIRST FLOOR 20,100
	SECOND FLOOR 12,050	SECOND FLOOR 8,650	SECOND FLOOR 33,325	SECOND FLOOR 33,500	SECOND FLOOR 20,000	SECOND FLOOR 9,684
	TOTAL 24,100	TOTAL 17,130	TOTAL 104,895	TOTAL 95,310	TOTAL 106,400	TOTAL 29,784
TYPE OF CONSTRUCTION (TAB 5-B) →						
- SEE CONSTRUCTION TYPE EQUIVALENCE CHART FROM UBC TO IRC						
	- EXISTING 1ST FLOOR II-1HR - EXISTING 2ND FLOOR V-1HR	- EXISTING BUILDING II-1HR	- EXISTING BASEMENT II-1HR - EXISTING 1ST FLOOR II-1HR - EXISTING 2ND FLOOR V-1HR	- EXISTING BUILDING II-1HR	- EXISTING BUILDING II-1HR	- EXISTING BUILDING II-1HR

EXISTING AREA #	UBC	IBC	AREA S
EXISTING AREA # 1 - EXISTING FIRST FLOOR - EXISTING SECOND FLOOR	ASSUMED II-1HR V-1HR	IIA IIA IIA	24,100
EXISTING AREA # 2	II-1HR	IIA	17,130
EXISTING AREA # 3 - EXISTING BASEMENT - EXISTING FIRST FLOOR - EXISTING SECOND FLOOR	ASSUMED II-1HR II-1HR V-1HR	IIA IIA IIA VA	104,895
EXISTING AREA # 4	II-1HR	IIA	95,310
EXISTING AREA # 5	II-1HR	IIA	106,400
EXISTING AREA # 6	II-1HR	IIA	29,794

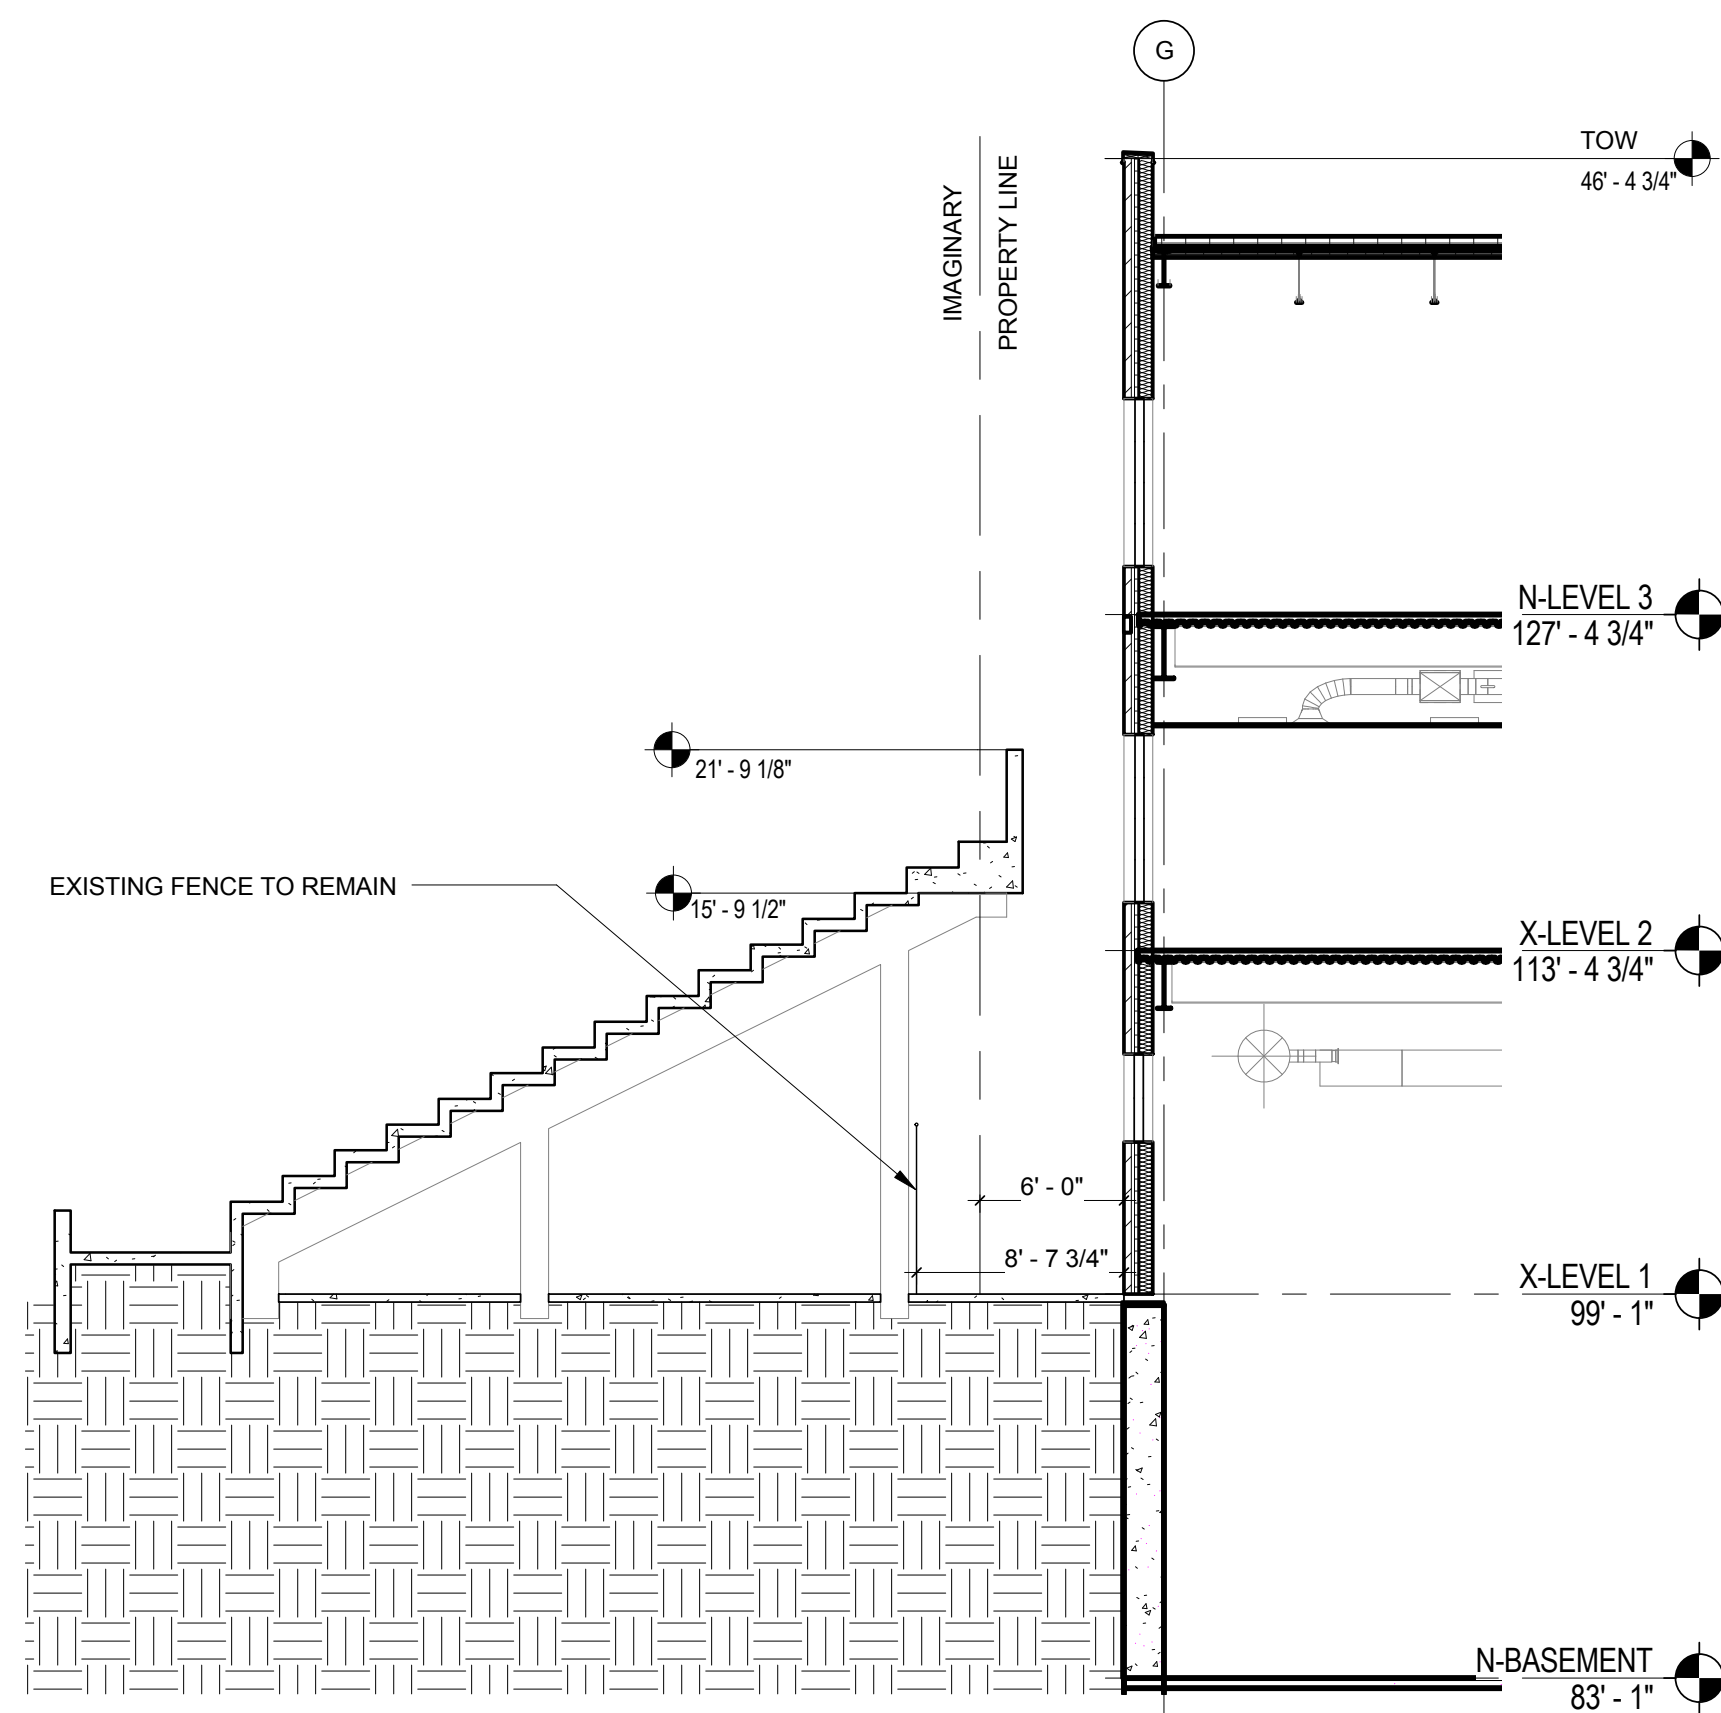

G101	1/8" = 1'-0"
------	--------------

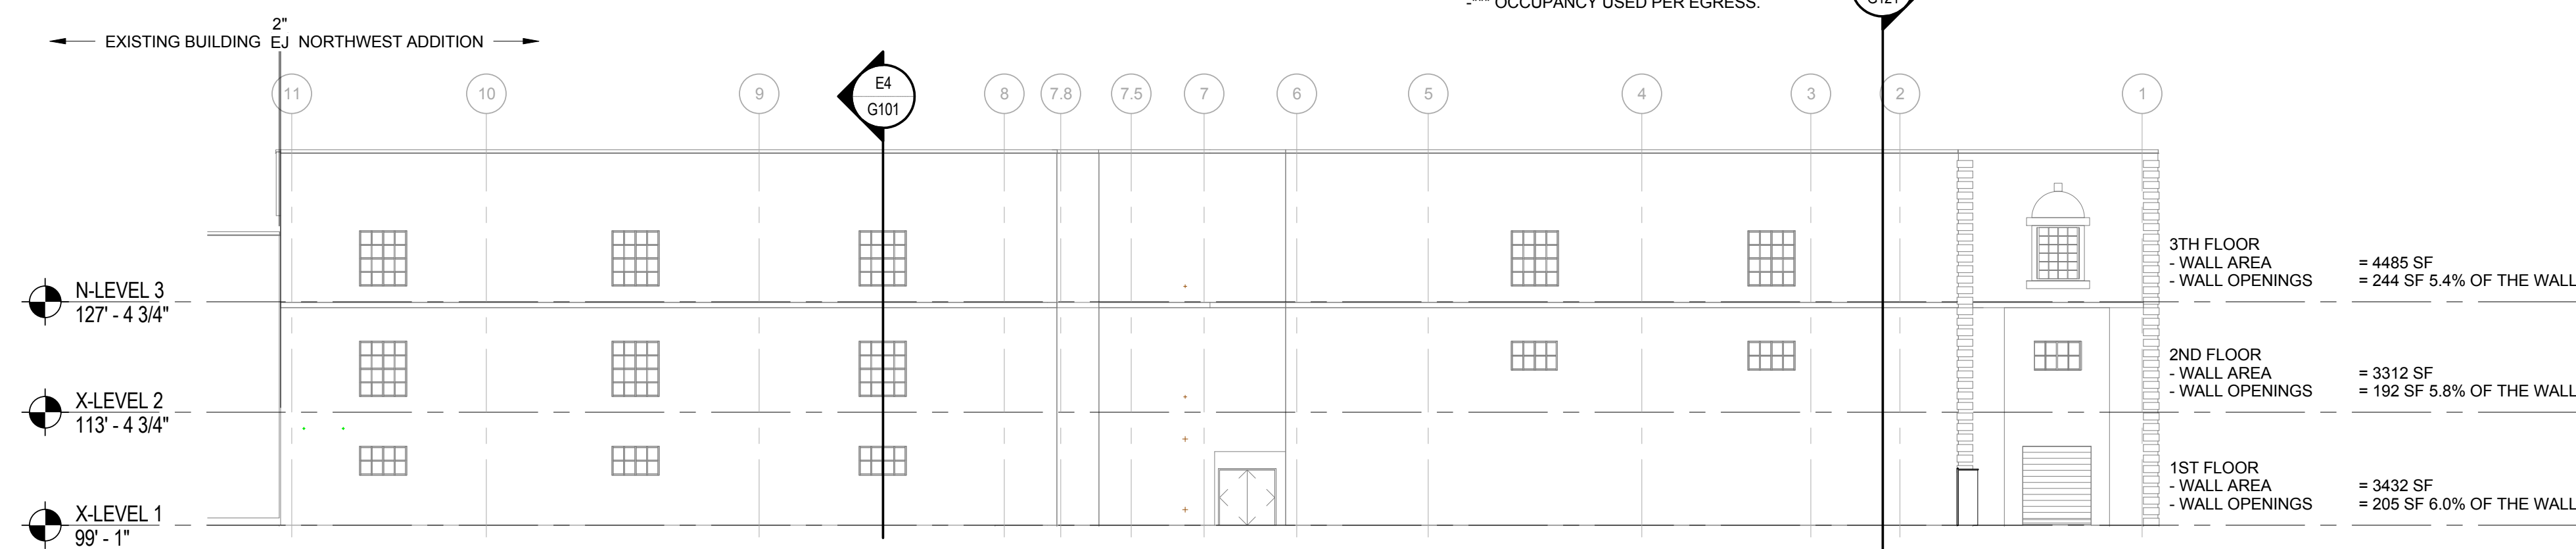

G101 $1/16'' = 1'-0''$

PROJECT	HIGHLAND PARK HIGH SCHOOL - NORTHWEST ADDITION	
LOCATION	HIGHLAND PARK, TEXAS	
BUILDING HEIGHT	THREE FLOORS + BASEMENT = 47' 3 3/4" TOTAL HT FROM GRADE TO PARAPET	
FLOOR AREA SUMMARY		
	BUILDING ADDITION	
	BASEMENT	32392 SF
	1ST FLOOR	22254 SF
	2ND FLOOR	20284 SF
	3TH FLOOR	30321 SF
	TOTAL =	105251 SF

OCCUPANCY (SEC. 508) _____→ EDUCATIONAL

PRIMARY OCCUPANCY (SEC. 305) _____→ EDUCATIONAL GROUP "E"

SECONDARY OCCUPANCY(SEC. 303) _____→ ASSEMBLY GROUP A-4 (GYMNASICS)

NOTE:

- PER EXCEPTION 303.1.3 A ROOM OR SPACE USED FOR ASSEMBLY PURPOSE THAT IS ASSOCIATED WITH A ROOM OR OCCUPANCY IS NOT CONSIDERED SEPARATE OCCUPANCY.
- PER EXCEPTION 508.2.1 THE ABOVE SECONDARY OCCUPANCIES ARE DESIGNATED AS ACCESSORY OCCUPANCIES.
- PER EXCEPTION 508.3.9 NO SEPARATION IS REQUIRED BETWEEN NONSEPARATED OCCUPANCIES.

AUTOMATIC SPRINKLER SYSTEM	→ YES
TYPE OF CONSTRUCTION (TAB 503/602)	→ TYPE II - B
BUILDING AREA AND HEIGHT LIMITATIONS (TABLE 504.3 - 504.4 - 506.2) FOR GROUP E OCCUPANCY	→ 43,500 AREA / 75 FT HGT / 3 STORY HEIGHT
ALLOWABLE AREA INCREASES	→ NO FRONTAGE INCREASE ALLOWED PER 506.3.1 WHICH REQUIRES 25% OF PERIMETER ON PUBLIC WAY OR OPEN SPACE. (154' / 783' = 19%)
	If = 1

TOTAL MAXIMUM ALLOWABLE AREA EQUATION (506.2.3 SINGLE-OCCUPANCY, MULTISTORY BUILDING - EQUATION 5-2):

$$Aa = \left[At + (NS \times If) \right] \times Sa \longrightarrow Aa = \left[43,500 + (14,500 \times 1) \right] \times 3$$

$$Aa = 58,000 \times 3$$

TOTAL MAXIMUM ALLOWABLE AREA : $\longrightarrow A_a = 174,000 \text{ SF}$

FOR GENERAL BUILDING ELEMENTS: (TABLES 801 AND 602)		DOOR RATING (TABLE 716.5)
STRUCTURAL FRAME	→	0 HR
BEARING WALLS:		
EXTERIOR	→	0 HR
INTERIOR	→	0 HR
NONBEARING WALLS:		
EXTERIOR	LESS THAN 5'	→ 1 HR 45 MIN
	5' OR LESS THAN 10'	→ 1 HR 45 MIN
	10' OR LESS THAN 30'	→ 0 HR 0 HR
	GREATER THAN 30'	→ 0 HR 0 HR
INTERIOR	→	0 HR
FLOOR CONSTRUCTION (INCL. SUPPORT BEAMS/JOISTS)	→	0 HR
ROOF CONSTRUCTION (INCL. SUPPORT BEAMS/JOISTS)	→	0 HR
FOR SPECIFIC BUILDING ELEMENTS:		
SHAFT ENCLOSURES (713.4)	→	2 HR - WHERE CONNECTING 4 STORIES
SHAFT ENCLOSURES (713.4.6)	→	1 HR - WHERE CONNECTING 3 STORIES OR LESS
INTERIOR EXIT STAIRWAYS (1023)	→	2 HR - WHERE CONNECTING 4 STORIES
ELEVATOR (713.4)	→	2 HR
EXIT ACCESS STAIRWAYS (1019.3.1)	→	0 HR - NOT REQUIRED TO BE ENCLOSED, EXCEPTION 4
FIRE WALLS (708.4.3)	→	2 HR 90 MIN
FIRE PARTITIONS (708)	→	1 HR 20 MIN
CORRIDORS (1020.1)	→	0 HR
ELEVATOR MACHINE ROOM (3005.4)	→	1 HR
OCCUPANCY SEPARATIONS NOT REQUIRED - NONSEPARATED USE (302.1)		
INCIDENTAL USE SEPARATIONS (TABLE 509):		
BOILER / FURNACE ROOMS WITH EQUIP. > 400,000 BTU / HR	→	1 HR OR PROVIDE AUTOMATIC SPRINKLER SYSTEM
LABORATORIES OR VOCATIONAL SHOPS	→	1 HR OR PROVIDE AUTOMATIC SPRINKLER SYSTEM
STORAGE AND LAUNDRY ROOMS OVER 100 SF	→	1 HR OR PROVIDE AUTOMATIC SPRINKLER SYSTEM

CEILING HEIGHT FOR MEANS OF EGRESS (1003.2)	MIN. 7'-6"
CEILING HEIGHT FOR STAIRS (1011.3)	MIN. 6'-8"
CEILING HEIGHT FOR OCCUPABLE SPACES AND CORRIDORS (1009.2)	MIN. 7'-6"
SAFETY GLAZING MISCELLANEOUS REQUIREMENT	2406
ELEVATOR MISCELLANEOUS REQUIREMENTS	CHAPTER 30
STAIRS NOT REQUIRED TO BE ENCLOSED (EXIT ACCESS STAIRWAYS)	1009.3.1

INTERNATIONAL PLUMBING CODE 2015 (TABLE 403.1)

TYPE OF OCCUPANCY:		EDUCATION		TYPE OF OCCUPANCY:		BUSINESS	
MAXIMUM CAPACITY:		875 STUDENTS		MAXIMUM CAPACITY:		44 STAFF	
FIXTURE COUNTS, STUDENT MALE (413)				FIXTURE COUNTS, STAFF			
		REQ'D	PROV'D			REQ'D	
TOILETS	1/2 OF 1/60	4.13	8	TOILETS	1 25 FIRST 50 AND 1 PER 50 AFTER	2	
URINALS	1/2 OF 1/60	4.13	5				
LAVATORIES	1 PER 50	8.26	10				
FIXTURE COUNTS, STUDENT FEMALE (413)							
		REQ'D	PROV'D			REQ'D	
TOILETS	1 PER 50	8.26	13	LAVATORIES	1 40 FIRST 60 AND 1 PER 80 AFTER	2	
LAVATORIES	1 PER 50	8.26	9				
EWIC	1 PER 100	9	9	EWIC	1 PER 100	0.19 REQ'D - 1 PROV'D	
UNISEX FIXTURES (NOT REQ'D)				UNISEX FIXTURES (NOT REQ'D)			
				TOILETS		1	
				LAVATORIES		1	

NOTES:
- ASSUMED NOT SIMULTANEOUS USE WITH OTHER OCCUPANCIES.
- CALCULATION FOR PLUMBING PER TEA CAPACITY

GRADES SERVED: 9th - 12th GRADE			
DESIGN CAPACITY: (725 SF PER ROOM / 20)		TEA CAPACITY: (25 OCC / ROOM)	
35 CLASSROOMS	= 1268	35 CLASSROOMS	= 875
TOTAL OCCUPANTS	= 1268***	TOTAL OCCUPANTS	= 875*

NOTES:
 - ANTICIPATED MAXIMUM ENROLLMENT.
 - * TEXAS EDUCATION AGENCY (TEA) MANDATES/REQUIRES A MAXIMUM OF 25 STUDENTS PER CLASSROOM FOR GRADES MIDDLE AND HIGH SCHOOL.
 - ** TEXAS EDUCATION AGENCY (TEA) MANDATES/REQUIRES A MAXIMUM OF 24 STUDENTS PER SCIENCE LAB ROOM FOR GRADES MIDDLE AND HIGH SCHOOL.
 - *** OCCUPANCY USED PER EGRESS.

Stantec Architecture Inc.
5717 Legacy Drive Suite 250
Plano, TX 75024-4246
Tel: (214) 473-2400 / Fax: (214) 473-2400
www.stantec.com

Copyright Reserved

The Contractor shall verify and be responsible for all dimensions. DO NOT scale the drawing - any errors or omissions shall be reported to Stantec without delay.

The Copyrights to all designs and drawings are the property of Stantec. Reproduction or use for any purpose other than that authorized by Stantec is forbidden.

Legend

Notes



Revision	By	Appd	YYYY.MM.DD
95% CONSTRUCTION DOCUMENTS	TEAM	BH	2017.06.09
Issued	By	Appd	YYYY.MM.DD

Permit-Seal

**PRELIMINARY
NOT FOR CONSTRUCTION**

Not for permits, pricing or other official purposes.
This document has not been completed or checked and is
for general information or comment only.

Client/Project

Highland Park ISD

Highland Park High School Northwest
Addition & Renovations

4220 Emerson Ave
Dallas, TX 75205


CODE INFORMATION

Project No. 214000475	Scale As indicated
Revision	Drawing No.

G101

C:\Users\pasci\Documents\Local Revit\Revit\214000475\High Add & Reno\A14\Permit\Info\stancetec.com.rvt
4/9/2017 11:48:31 AM

ORIGINAL SHEET - ARCHIT (3/24/21)

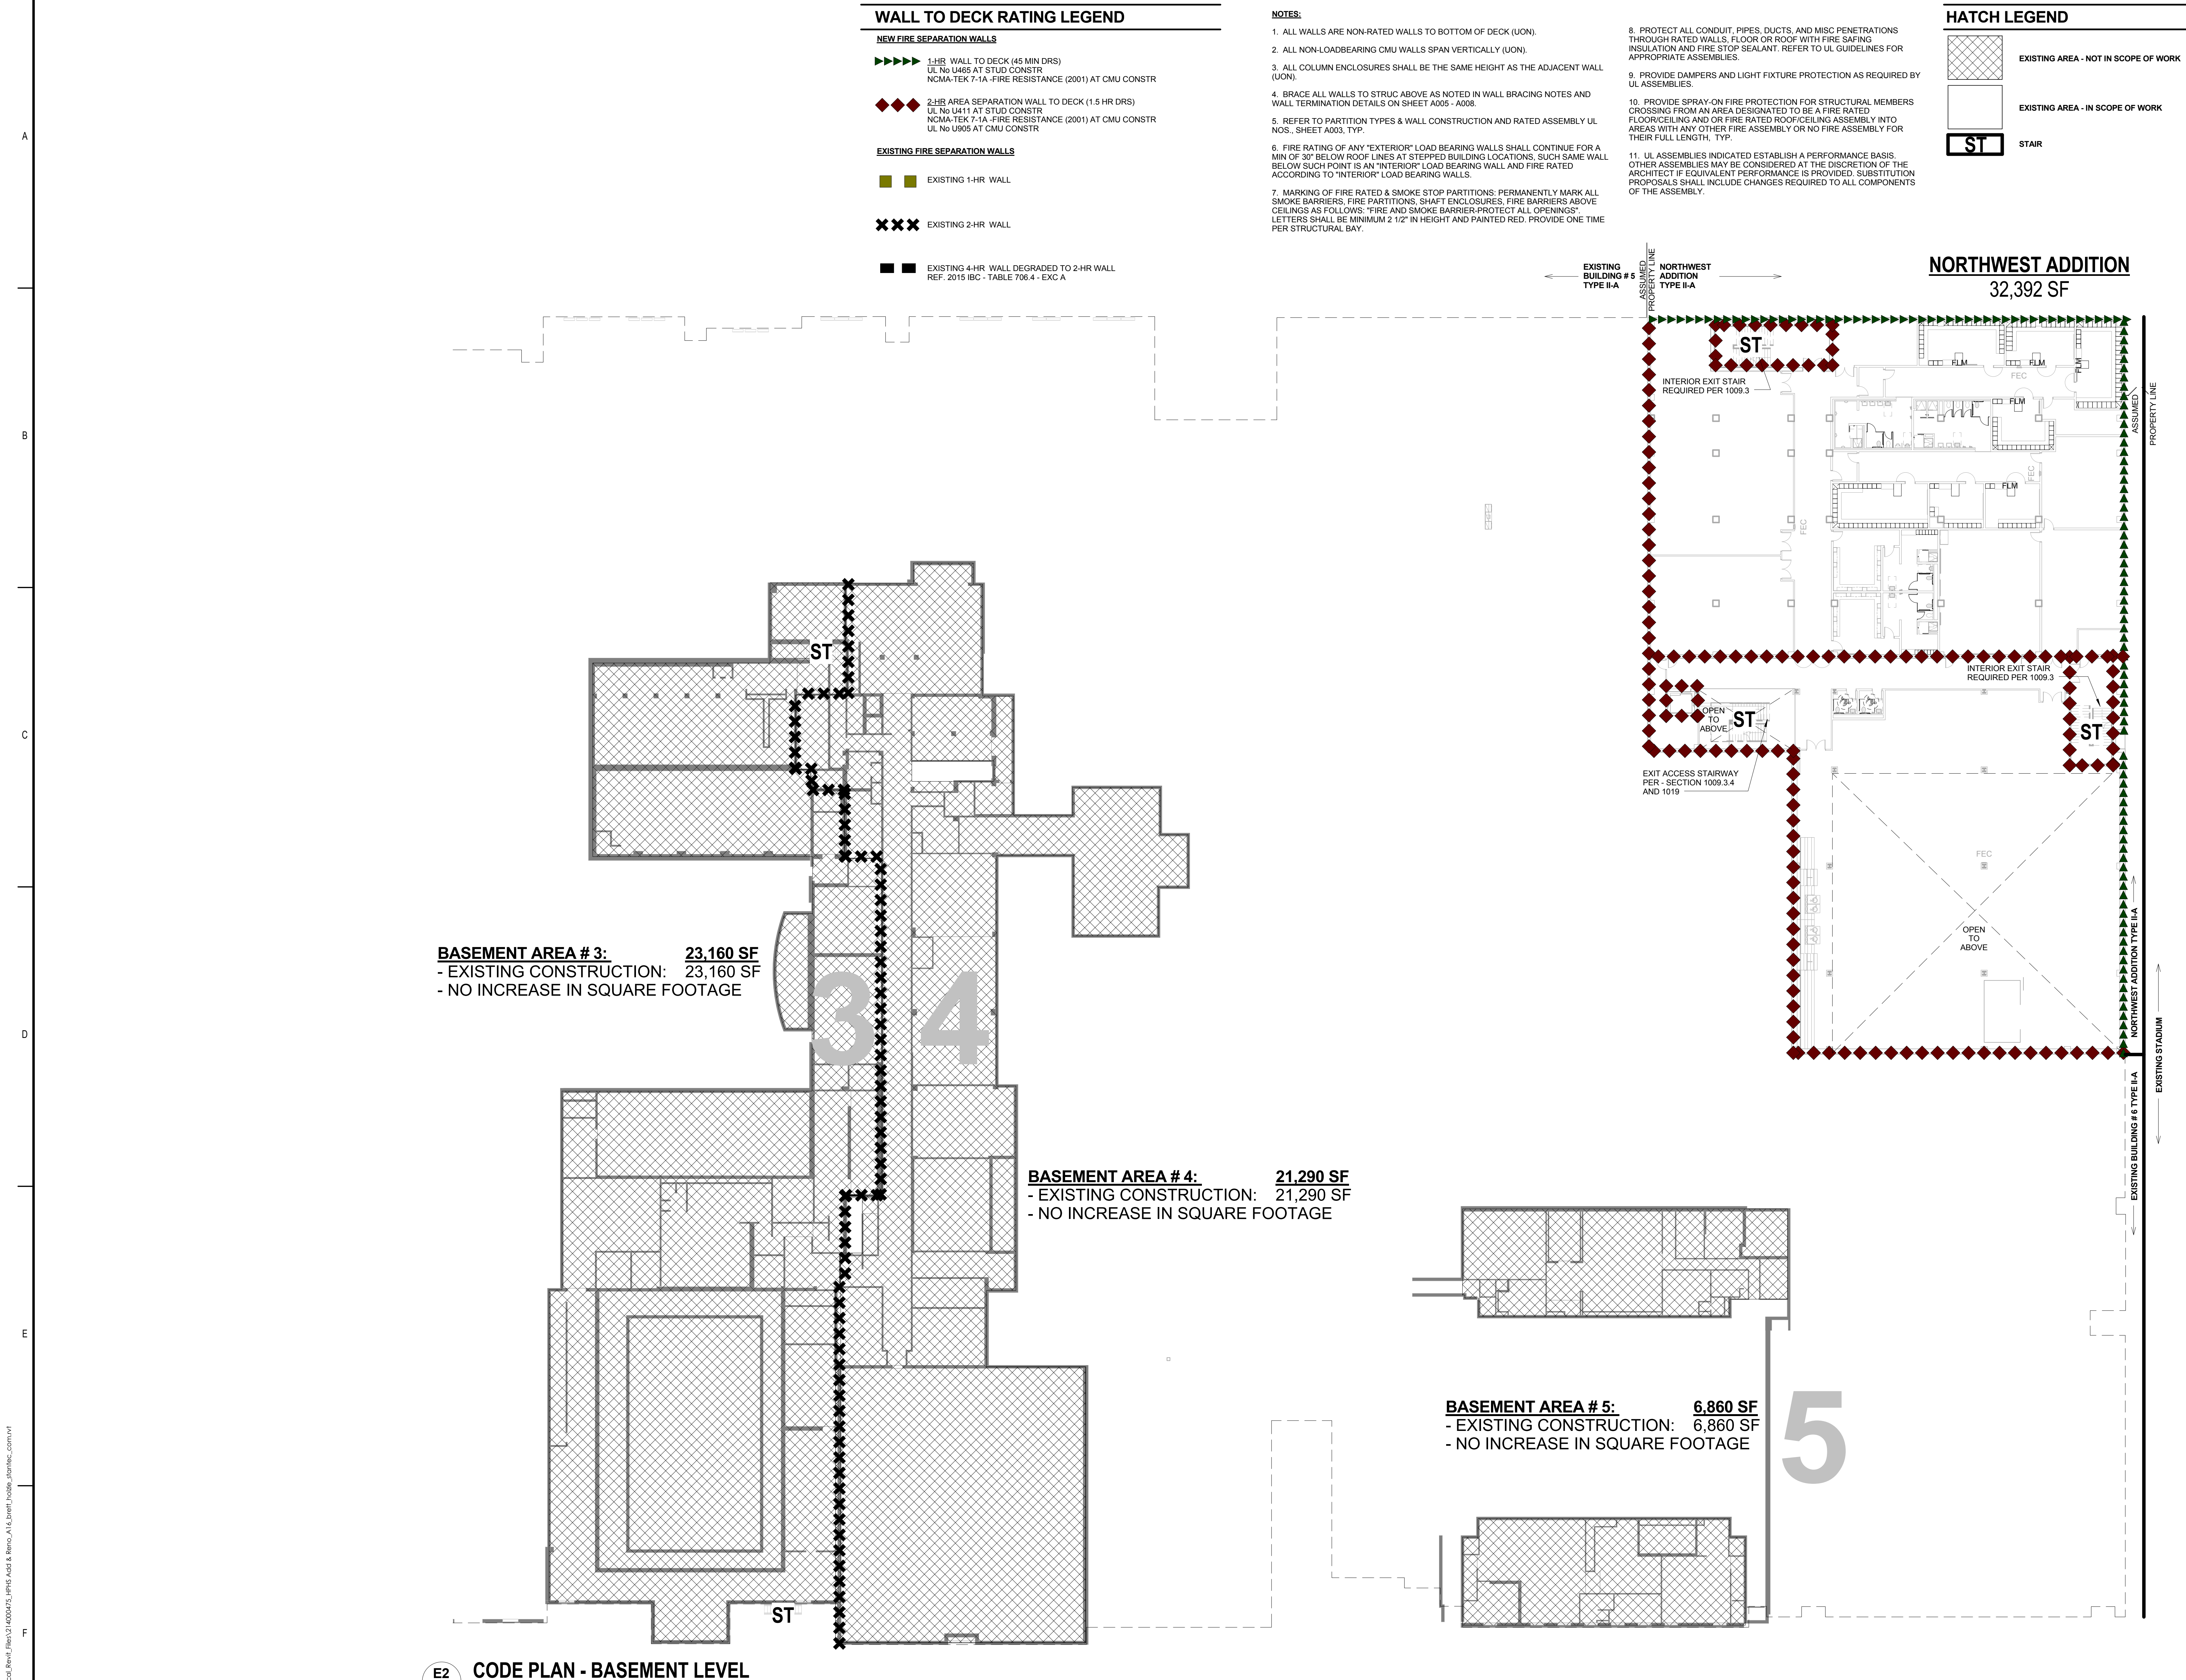


Stantec Architecture Inc.
5717 Legacy Drive Suite 250
Plano, TX 75024-4246
Tel: (214) 473-2400 / Fax: (214) 473-2401
www.stantec.com

Copyright Reserved

The Contractor shall verify and be responsible for all dimensions. DO NOT scale the drawing - any errors or omissions shall be reported to Stantec without delay.
The Copyright to all designs and drawings are the property of Stantec. Reproduction or use for any purpose other than that authorized by Stantec is forbidden.

Legend

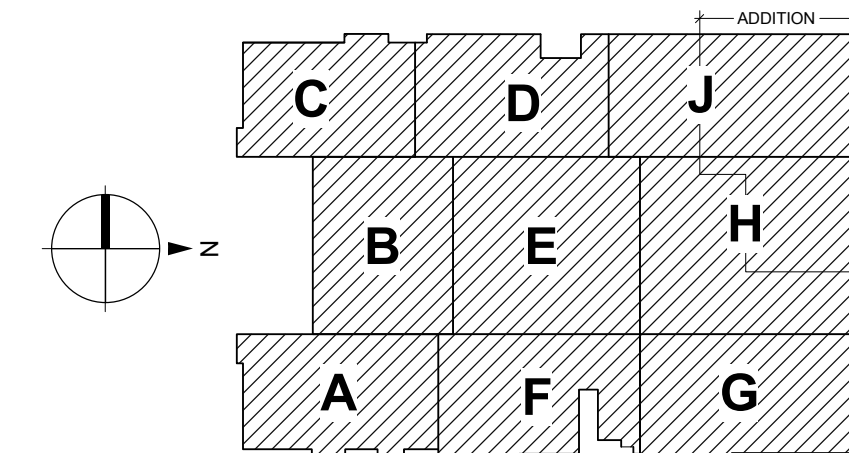

Notes



Revision	By	Appd	YYYY.MM.DD
95% CONSTRUCTION DOCUMENTS	TEAM	BH	2017.06.09
Issued	By	Appd	YYYY.MM.DD

Permit-Seal

**PRELIMINARY
NOT FOR CONSTRUCTION**

Not for permits, pricing or other official purposes.
This document has not been completed or checked and is for general information or comment only.

Client/Project

Highland Park ISD

Highland Park High School Northwest
Addition & Renovations
4220 Emerson Ave
Dallas, TX 75205

Title

CODE INFORMATION BASEMENT LEVEL

Project No.

214000475


Revision

Scale

As indicated

Drawing No.

G102

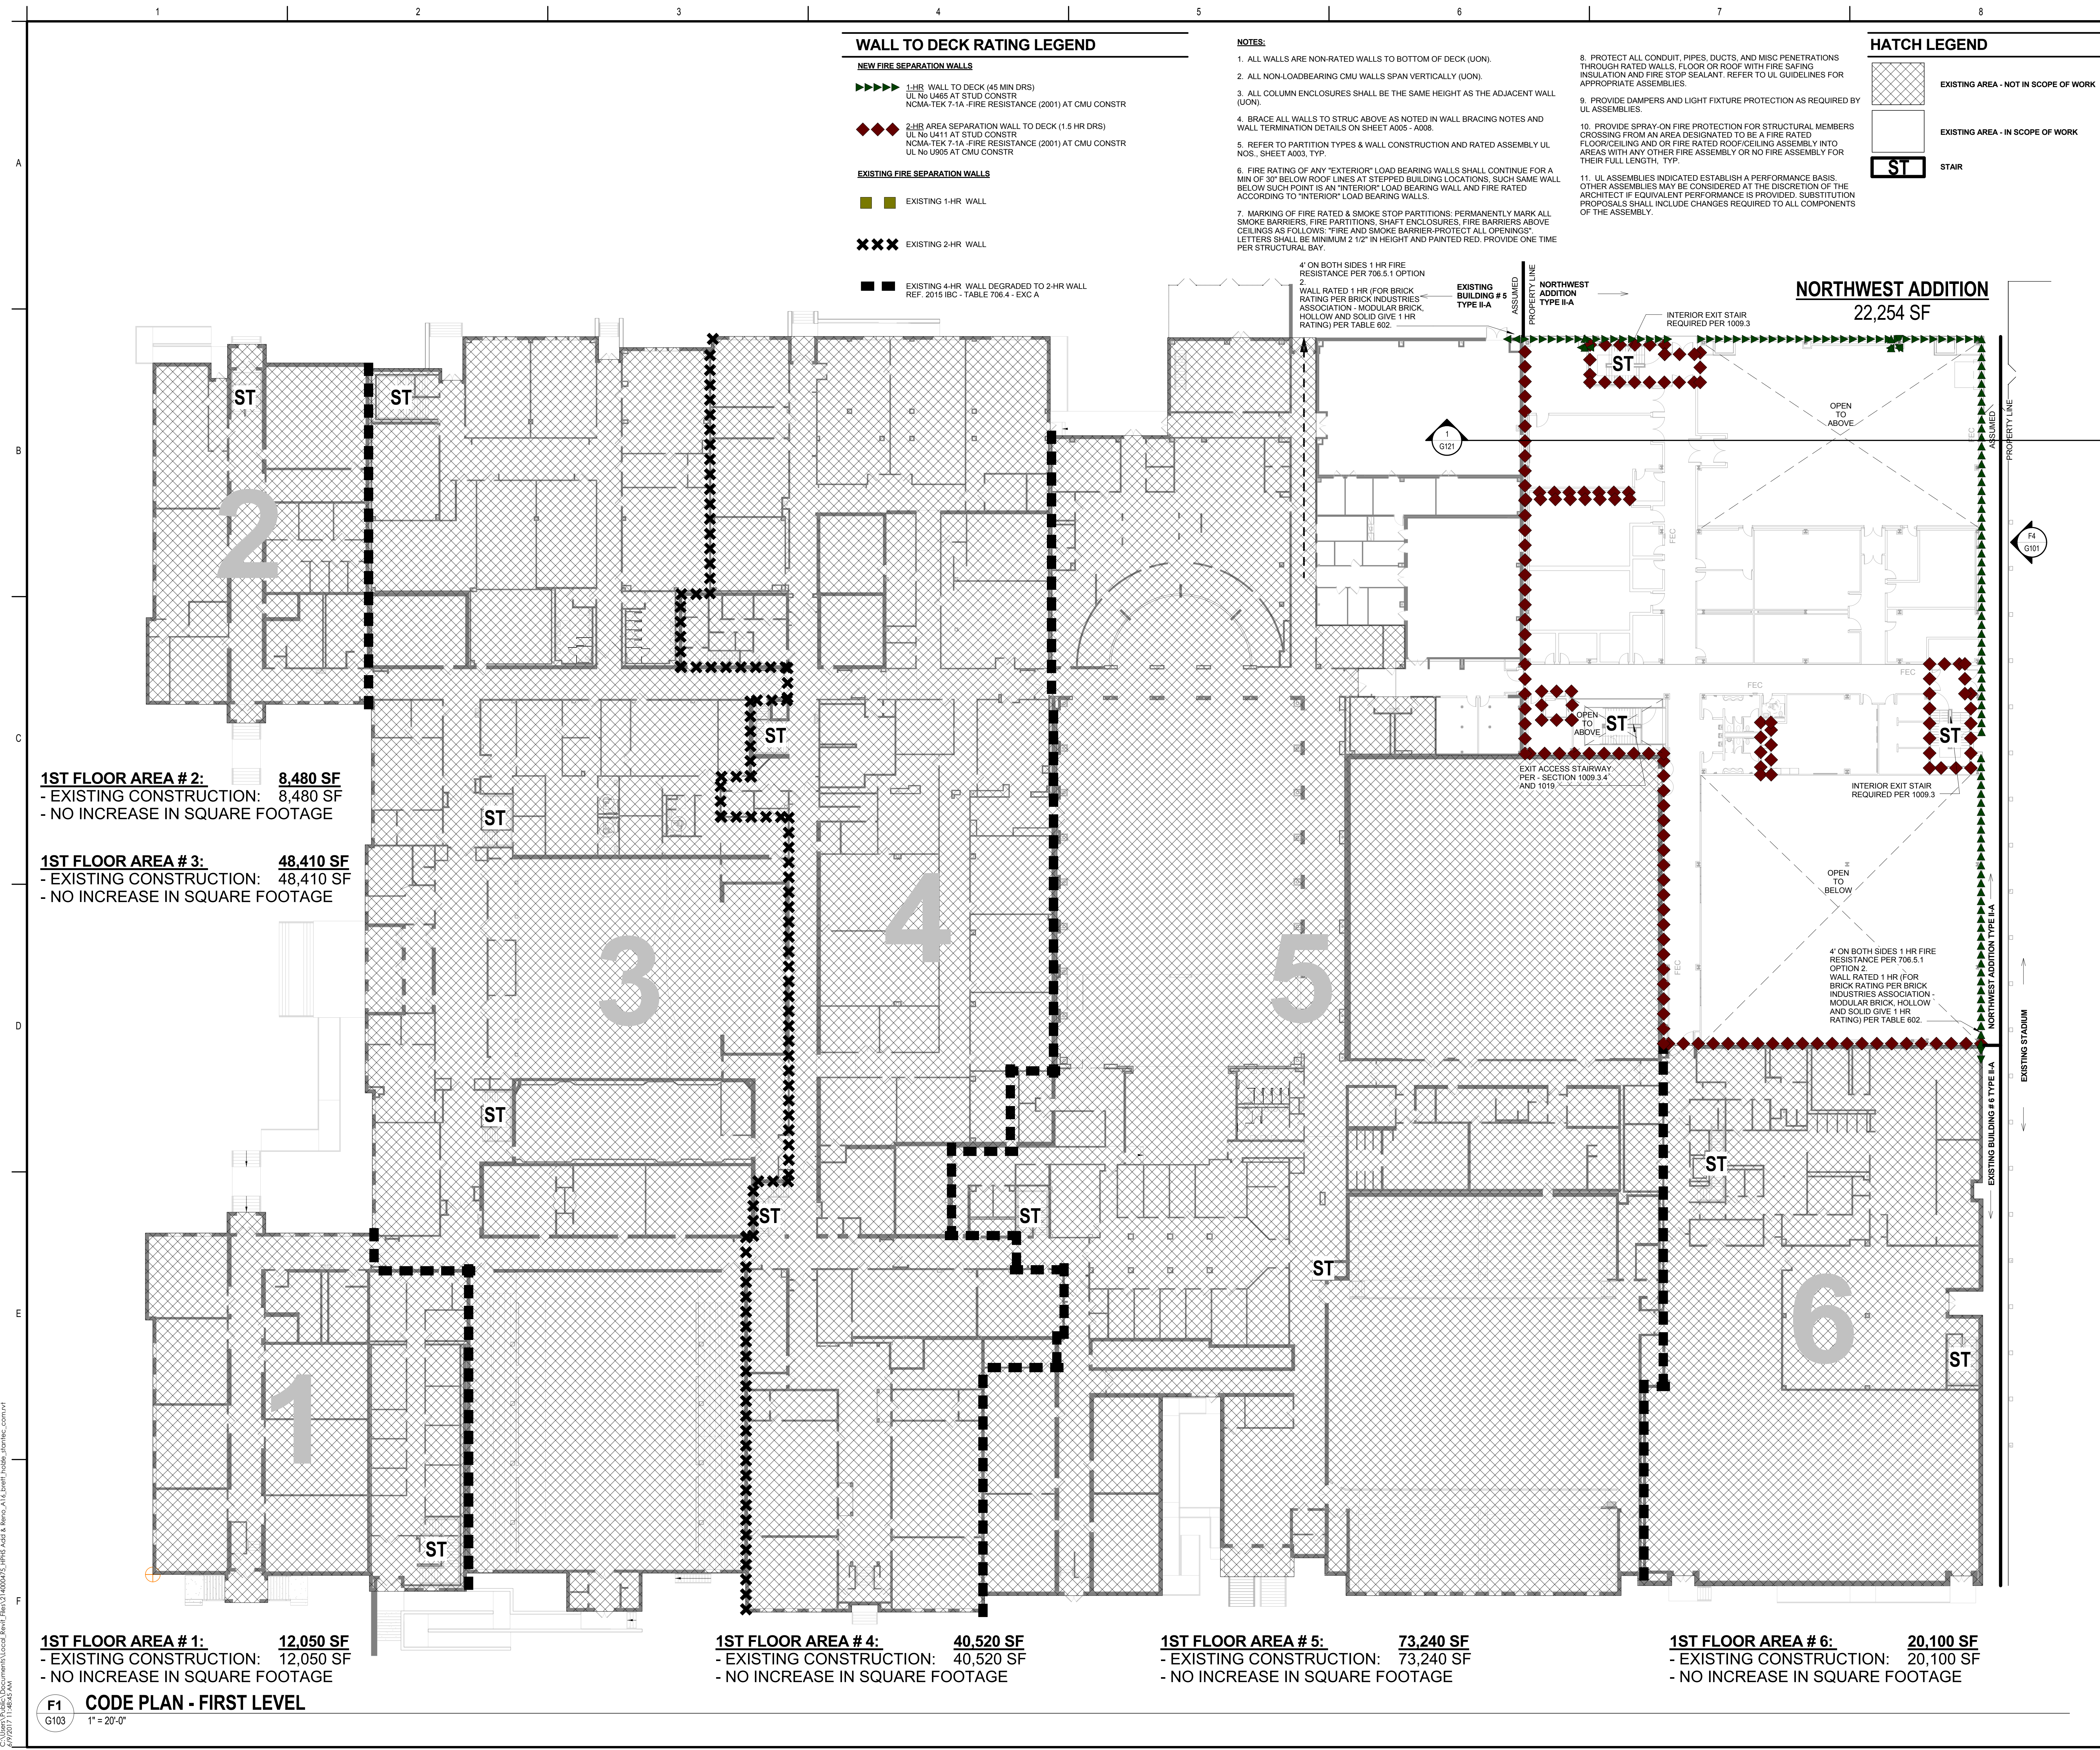

WALL TO DECK RATING LEGEND

- NEW FIRE SEPARATION WALLS**
- 1-HR WALL TO DECK (45 MIN DR) UL No U465 AT STUD CONSTR NCMA-TEK 7-1A - FIRE RESISTANCE (2001) AT CMU CONSTR
 - 2-HR AREA SEPARATION WALL TO DECK (1.5 HR DR) UL No U411 AT STUD CONSTR NCMA-TEK 7-1A - FIRE RESISTANCE (2001) AT CMU CONSTR
- EXISTING FIRE SEPARATION WALLS**
- EXISTING 1-HR WALL
 - EXISTING 2-HR WALL
 - EXISTING 4-HR WALL DEGRADED TO 2-HR WALL REF. 2015 IBC - TABLE 706.4 - EXC A

NOTES:

- ALL WALLS ARE NON-RATED WALLS TO BOTTOM OF DECK (UON).
- ALL NON-LOADBEARING CMU WALLS SPAN VERTICALLY (UON).
- ALL COLUMN ENCLOSURES SHALL BE THE SAME HEIGHT AS THE ADJACENT WALL (UON).
- BRACE ALL WALLS TO STRUC ABOVE AS NOTED IN WALL BRACING NOTES AND WALL TERMINATION DETAILS ON SHEET A005 - A006.
- REFER TO PARTITION TYPES & WALL CONSTRUCTION AND RATED ASSEMBLY UL NOS. SHEET A003, TYP.
- FIRE RATING OF ANY "EXTERIOR" LOAD BEARING WALLS SHALL CONTINUE FOR A MIN OF 4" BELOW ROOF LINES AT STEPPED BUILDING LOCATIONS. SUCH SAME WALL BELOW SUCH POINT IS AN "INTERIOR" LOAD BEARING WALL AND FIRE RATED ACCORDING TO "INTERIOR" LOAD BEARING WALLS.
- MARKING OF FIRE RATED & SMOKE STOP PARTITIONS: PERMANENTLY MARK ALL SMOKE BARRIERS, FIRE PARTITIONS, SHAFT ENCLOSURES, FIRE BARRIERS ABOVE CEILINGS AS FOLLOWS: "FIRE AND SMOKE BARRIER-PROTECT ALL OPENINGS". LETTERS SHALL BE MINIMUM 2 1/2" IN HEIGHT AND PAINTED RED. PROVIDE ONE TIME PER STRUCTURAL BAY.
- PROTECT ALL CONDUIT, PIPES, DUCTS, AND MISC PENETRATIONS THROUGH RATED WALLS, FLOOR OR ROOF WITH FIRE SAFING INSULATION AND FIRE STOP SEALANT. REFER TO UL GUIDELINES FOR APPROPRIATE ASSEMBLIES.
- PROVIDE DAMPERS AND LIGHT FIXTURE PROTECTION AS REQUIRED BY UL ASSEMBLIES.
- PROVIDE SPRAY-ON FIRE PROTECTION FOR STRUCTURAL MEMBERS CROSSING FROM AN AREA DESIGNATED TO BE A FIRE RATED FLOOR/CEILING AND OR FIRE RATED ROOF/CEILING ASSEMBLY INTO AREAS WITH ANY OTHER FIRE ASSEMBLY OR NO FIRE ASSEMBLY FOR THEIR FULL LENGTH, TYP.
- UL ASSEMBLIES INDICATED ESTABLISH A PERFORMANCE BASIS. OTHER ASSEMBLIES MAY BE CONSIDERED AT THE DISCRETION OF THE ARCHITECT IF EQUIVALENT PERFORMANCE IS PROVIDED. SUBSTITUTION PROPOSALS SHALL INCLUDE CHANGES REQUIRED TO ALL COMPONENTS OF THE ASSEMBLY.

HATCH LEGEND

- EXISTING AREA - NOT IN SCOPE OF WORK
- EXISTING AREA - IN SCOPE OF WORK
- STAIR

1ST FLOOR AREA # 2: 8,480 SF
- EXISTING CONSTRUCTION: 8,480 SF
- NO INCREASE IN SQUARE FOOTAGE

1ST FLOOR AREA # 3: 48,410 SF
- EXISTING CONSTRUCTION: 48,410 SF
- NO INCREASE IN SQUARE FOOTAGE

1ST FLOOR AREA # 1: 12,050 SF
- EXISTING CONSTRUCTION: 12,050 SF
- NO INCREASE IN SQUARE FOOTAGE

1ST FLOOR AREA # 4: 40,520 SF
- EXISTING CONSTRUCTION: 40,520 SF
- NO INCREASE IN SQUARE FOOTAGE

1ST FLOOR AREA # 5: 73,240 SF
- EXISTING CONSTRUCTION: 73,240 SF
- NO INCREASE IN SQUARE FOOTAGE

1ST FLOOR AREA # 6: 20,100 SF
- EXISTING CONSTRUCTION: 20,100 SF
- NO INCREASE IN SQUARE FOOTAGE

NORTHWEST ADDITION
22,254 SF

Stantec Architecture Inc.
5717 Legacy Drive Suite 250
Plano, TX 75024-4246
Tel: (214) 473-2400 / Fax: (214) 473-2401
www.stantec.com

Copyright Reserved

The Contractor shall verify and be responsible for all dimensions. DO NOT scale the drawing - any error or omission shall be reported to Stantec without delay.

The Copyright to all designs and drawings are the property of Stantec. Reproduction or use for any purpose other than that authorized by Stantec is forbidden.

Legend

Notes

Revision	By	Appd	YYYY.MM.DD
95% CONSTRUCTION DOCUMENTS	TEAM	BH	2017.06.09
Issued	By	Appd	YYYY.MM.DD

Permit-Seal

**PRELIMINARY
NOT FOR CONSTRUCTION**

Not for permits, pricing or other official purposes.
This document has not been completed or checked and is for general information or comment only.


Client/Project
Highland Park ISD

Highland Park High School Northwest Addition & Renovations
4220 Emerson Ave
Dallas, TX 75205

Title
CODE INFORMATION FIRST LEVEL

Project No. 214000475	Scale As indicated
Revision	Drawing No. G103

C:\Users\Public\Documents\Local_Bowl_Flex\214000475_170609.dwg Add & Reno A14 Permit Issue Stantec.com on 6/9/2017 11:48:45 AM

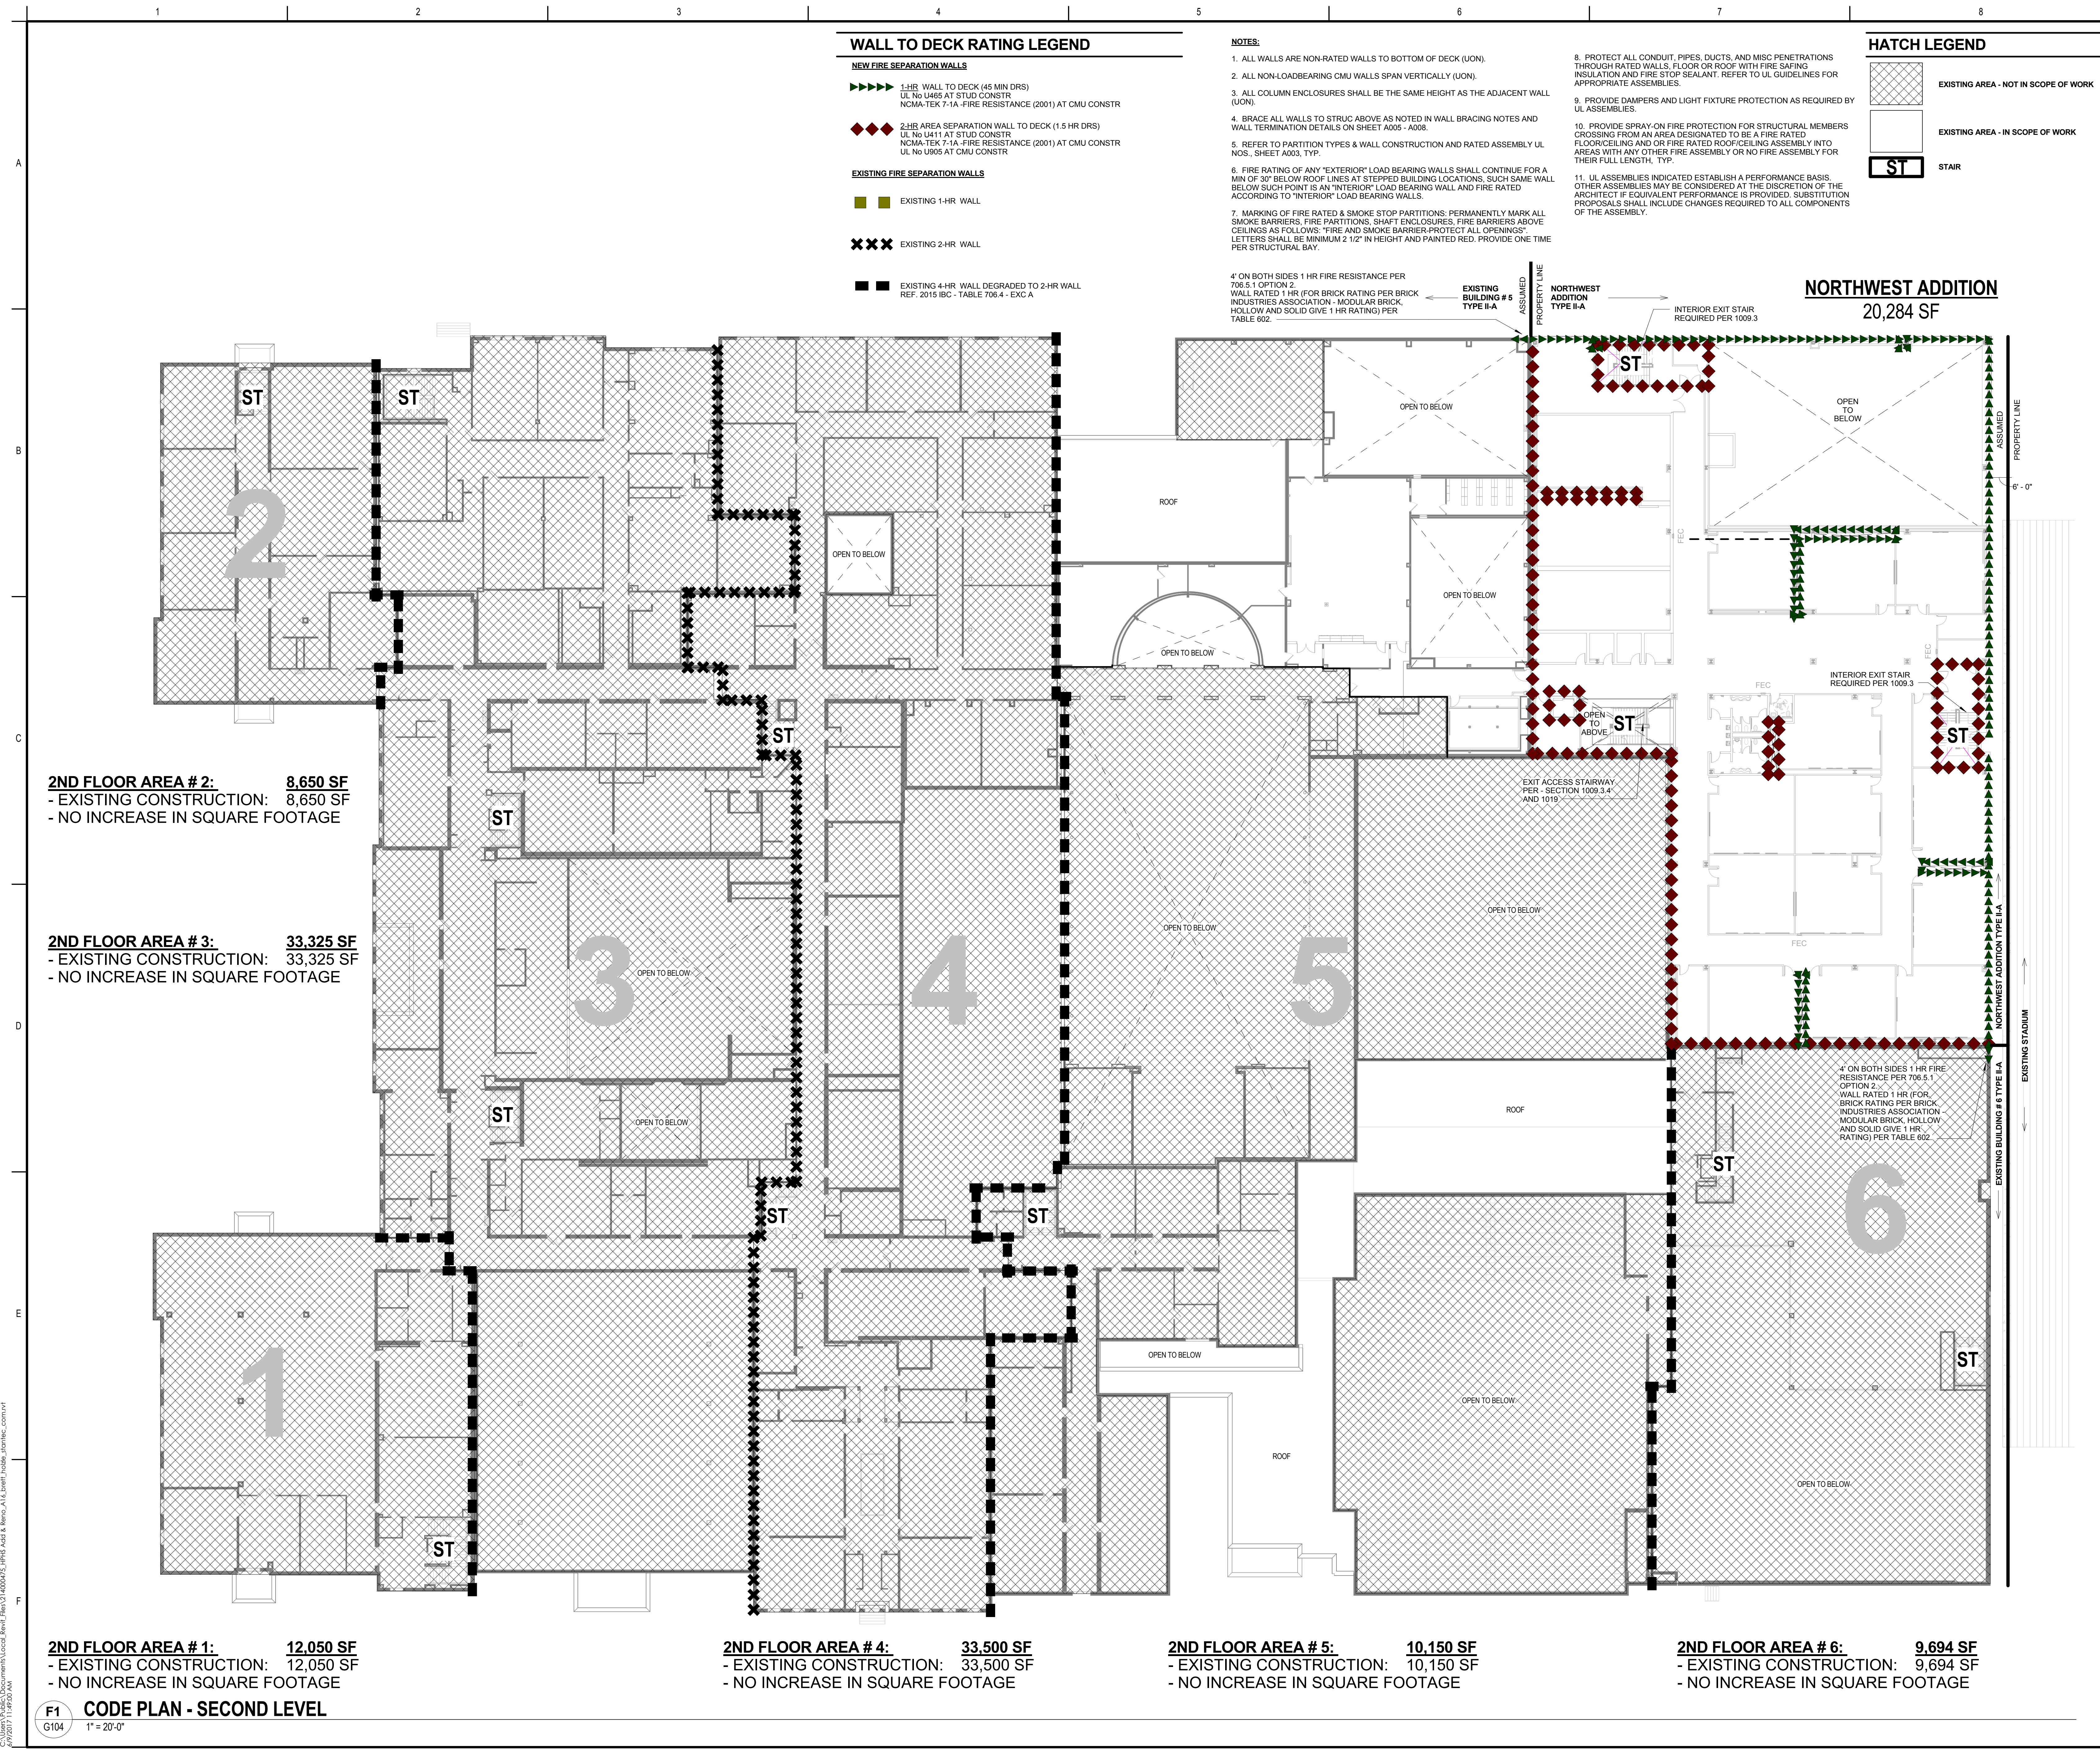

Stantec Architecture Inc.
5717 Legacy Drive Suite 250
Plano, TX 75024-4246
Tel: (214) 473-2400 / Fax: (214) 473-2401
www.stantec.com

Copyright Reserved

The Contractor shall verify and be responsible for all dimensions. DO NOT scale the drawing - any error or omission shall be reported to Stantec without delay.

The Copyright to all designs and drawings are the property of Stantec. Reproduction or use for any purpose other than that authorized by Stantec is forbidden.

Legend

Notes

Revision	By	Appd	YYYY.MM.DD
95% CONSTRUCTION DOCUMENTS	TEAM	BH	2017.06.09
Issued	By	Appd	YYYY.MM.DD

Permit-Seal

**PRELIMINARY
NOT FOR CONSTRUCTION**

Not for permits, pricing or other official purposes.
This document has not been completed or checked and is for general information or comment only.

Client/Project
Highland Park ISD

Highland Park High School Northwest Addition & Renovations
4220 Emerson Ave
Dallas, TX 75205

Title
CODE INFORMATION SECOND LEVEL

Project No. 214000475	Scale As indicated
Revision	Drawing No.

G104

C:\Users\Public\Documents\Local_Bowl_Flex\214000475_High_School_Alt_4_Permit_Info_Stanec.com.rvt
4/9/2017 11:49:59 AM

F1
G104
1" = 20'-0"

2ND FLOOR AREA # 1: 12,050 SF
- EXISTING CONSTRUCTION: 12,050 SF
- NO INCREASE IN SQUARE FOOTAGE

2ND FLOOR AREA # 2: 8,650 SF
- EXISTING CONSTRUCTION: 8,650 SF
- NO INCREASE IN SQUARE FOOTAGE

2ND FLOOR AREA # 3: 33,325 SF
- EXISTING CONSTRUCTION: 33,325 SF
- NO INCREASE IN SQUARE FOOTAGE

2ND FLOOR AREA # 4: 33,500 SF
- EXISTING CONSTRUCTION: 33,500 SF
- NO INCREASE IN SQUARE FOOTAGE

2ND FLOOR AREA # 5: 10,150 SF
- EXISTING CONSTRUCTION: 10,150 SF
- NO INCREASE IN SQUARE FOOTAGE

2ND FLOOR AREA # 6: 9,694 SF
- EXISTING CONSTRUCTION: 9,694 SF
- NO INCREASE IN SQUARE FOOTAGE

CODE PLAN - SECOND LEVEL

The Contractor shall verify and be responsible for all dimensions. DO NOT scale the drawing - any errors or omissions shall be reported to Stantec without delay.

The Copyrights to all designs and drawings are the property of Stantec. Reproduction or use for any purpose other than that authorized by Stantec is forbidden.

■ ■ ■ EXISTING 4-HR WALL DEGRADED TO 2-HR WALL
REF. 2015 IBC - TABLE 706.4 - EXC A

1. ALL WALLS ARE NON-RATED WALLS TO BOTTOM OF DECK (UON).
2. ALL NON-LOADBEARING CMU WALLS SPAN VERTICALLY (UON).
3. ALL COLUMN ENCLOSURES SHALL BE THE SAME HEIGHT AS THE ADJACENT WALL (UON).
4. BRACE ALL WALLS TO STRUCTURE ABOVE AS NOTED IN WALL BRACING NOTES AND WALL TERMINATION DETAILS ON SHEET A008 - A008.
5. REFER TO PARTITION TYPES & WALL CONSTRUCTION AND RATED ASSEMBLY UL NOS. SHEET A003, TYP.
6. FIRE RATING OF ANY "EXTERIOR" LOAD BEARING WALLS SHALL CONTINUE FOR A MIN OF 30" BELOW ROOF LINES AT STEPPED BUILDING LOCATIONS, SUCH SAME WALL BELOW SUCH POINT IS AN "INTERIOR" LOAD BEARING WALL AND FIRE RATED ACCORDING TO "INTERIOR" LOAD BEARING WALLS.
7. MARKING OF FIRE RATED & SMOKE STOP PARTITIONS: PERMANENTLY MARK ALL SMOKE BARRIERS, FIRE PARTITIONS, SHAFT ENCLOSURES, FIRE BARRIERS ABOVE CEILINGS AS FOLLOWS: "FIRE AND SMOKE BARRIER-PROTECT ALL OPENINGS". LETTERS SHALL BE MINIMUM 1/2" IN HEIGHT AND PAINTED RED. PROVIDE ONE TIME PER STRUCTURAL BAY.

NORTHWEST ADDITION
30,321 SF

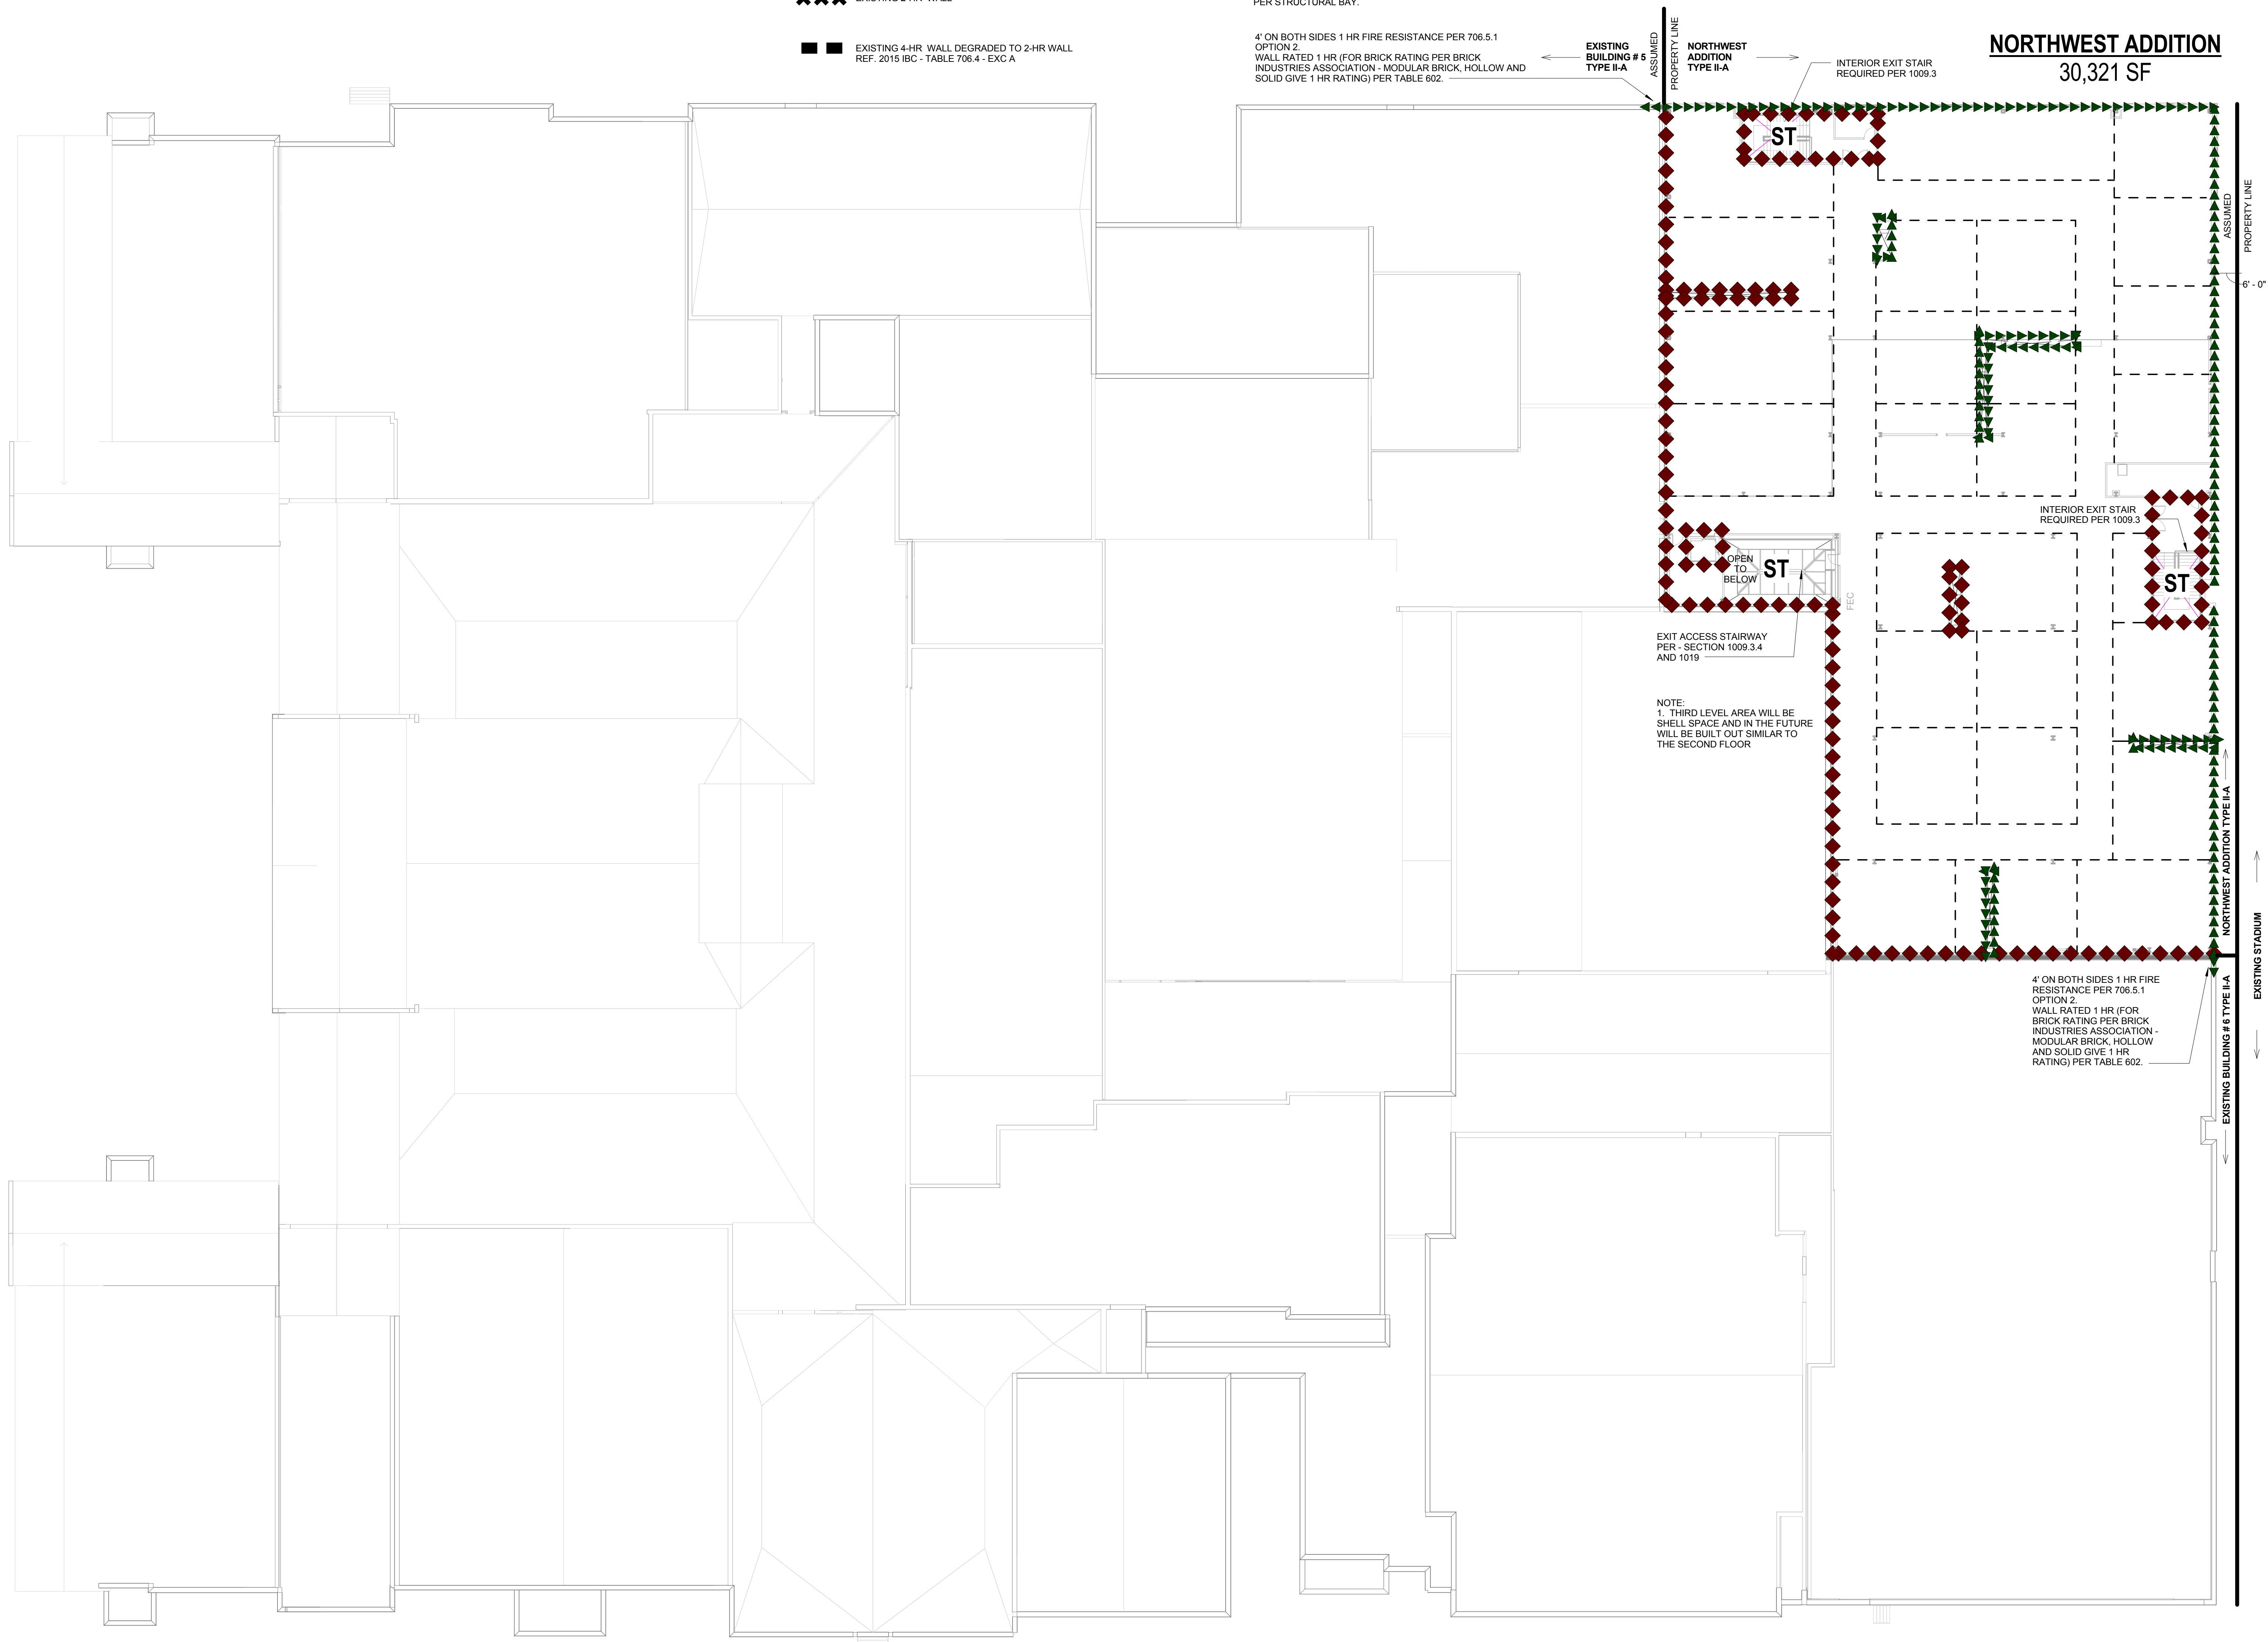


Figure 1 shows a 3x3 grid of blocks labeled A through J. Block I is missing from the center. The grid is surrounded by a frame with dimensions 1000mm (width) and 1200mm (height). A north arrow is shown to the left of the grid.

Revision	By	Appd	YYYY.MM.DD
95% CONSTRUCTION DOCUMENTS	TEAM	BH	2017.06.09
Issued	By	Appd	YYYY.MM.DD

**PRELIMINARY
NOT FOR CONSTRUCTION**

Title
CODE INFORMATION THIRD LEVEL

Project No. 214000475	Scale As indicated
Revision	Drawing No.

G105

The Contractor shall verify and be responsible for all dimensions. DO NOT scale the drawing - any errors or omissions shall be reported to Stantec without delay.

The Copyrights to all designs and drawings are the property of Stantec. Reproduction or use for any purpose other than that authorized by Stantec is forbidden.

INFORMATION OBTAINED FROM PREVIOUSLY APPROVED SET OF CONSTRUCTION DOCUMENTS BY CITY OF UNIVERSITY PARK "HIGHLAND PARK HIGH SCHOOL ARCHITECTURAL, MECHANICAL, ADDITIONS AND RENOVATIONS, BID PACKAGE #4 - ADDENDUM #4 - 05-18-2000"

OCCUPANCY LOADS: (TABLE 1004.1.2)

<u>FUNCTION OF SPACE:</u>	<u>SQ. FT PER OCCUPANT:</u>
ACCESSORY STORAGE AREAS, MECH. EQUIPMENT ROOMS	→ 300 GROSS
ASSEMBLY W/OUT FIXED SEATS:	
CONCENTRATED (CHAIRS ONLY)	→ 7 NET
STANDING SPACE	→ 5 NET
UNCONCENTRATED (TABLES AND CHAIRS)	→ 15 NET
BUSINESS AREAS	→ 100 GROSS
CLASSROOMS	→ 20 NET
SHOPS AND VOCATIONAL ROOMS	→ 50 NET
EXERCISE ROOMS	→ 50 GROSS
KITCHENS (COMMERCIAL)	→ 200 GROSS
LOCKER ROOMS	→ 50 NET
STAGES AND PLATFORMS	→ 15 NET
LIBRARY:	
STACK AREA	→ 100 NET
READING ROOM	→ 50 NET

REQUIRED EGRESS WIDTH:

MINIMUM CORRIDOR WIDTH (TABLE 1020.2)	→	44" MIN OR 20" PER OCCUPANT (0.15" W/OICE EVAC SYSTEM - SEC 1009.3.2) 72" @ OCC T
MINIMUM STAIR WIDTH AND CAPACITY (1011.2)	→	W/CAPACITY GREATER THAN 100 OCCUPANTS WHICHEVER IS GREATER
MINIMUM EGRESS STAIR WIDTH (1009.3)	→	44" MIN OR 20" PER OCCUPANT WHICHEVER IS GREATER
NUMBER OF EXITS REQUIRED (TABLE 1006.3.1, 1006.3.2(2))	→	48" MIN BETWEEN HANDRAILS
1-49 OCCUPANTS	→	1
50-500 OCCUPANTS	→	2
501-1000 OCCUPANTS	→	3
1001 OR MORE OCCUPANTS	→	4

MAXIMUM COMMON PATH OF EGRESS TRAVEL DISTANCE (TAB 1006.2.1) → 75' WITH SPRINKLER SYSTEM
MAXIMUM TRAVEL DISTANCE TO AN EXIT (TAB 1017.2) → 250' WITH SPRINKLER SYSTEM

NOTE: **PER SECTION 1026.1, HORIZONTAL EXITS** SERVING AS AN EXIT IN A MEANS OF EGRESS SYSTEM SHALL COMPLY WITH THE REQUIREMENTS OF THIS SECTION. A HORIZONTAL EXIT SHALL NOT SERVE AS THE ONLY EXIT FROM A PORTION OF A BUILDING, AND WHERE TWO OR MORE EXITS ARE REQUIRED, NOT MORE THAN ONE-HALF OF THE TOTAL NUMBER OF EXITS OR TOTAL EXIT MINIMUM WIDTH OR REQUIRED CAPACITY SHALL BE HORIZONTAL EXITS.

MAXIMUM LENGTH OF DEAD END CORRIDORS (1020.4.2)	→	50' WHERE THE BUILDING IS EQUIPPED THROUGHOUT WITH AN AUTOMATIC SPRINKLER SYSTEM(1)H =
MAXIMUM LENGTH OF DEAD END CORRIDORS (1020.4.3)	→	2.5 TIMES THE WIDTH OF THE DEAD-END CORRIDOR
EXITS THROUGH ADJOINING ROOMS (1016.2)	→	PERMITTED AT ACCESSORY, NON-HAZARDOUS ROOMS W/ A DETERMINABLE PATH OF TRAVEL PROVIDED; NOT PERMITTED THROUGH KITCHENS, STORAGE, OR SIMILAR
COMMON PATH OF TRAVEL (1029.8)	→	30' FROM ANY SEAT, 50' FOR SMOKE-PROTECTED < 50 OCC SERVED = 75'-0" TO CHOICE OF 2 EXIT PATHS
MINIMUM AISLE WIDTH REQUIRED (1029.9.1)	→	4'-0" AT STEPPED, 3'-0" WHERE SERVING <50
FOR AISLE WITH SEATING ON ONLY ONE SIDE (1029.9.1.2)	→	3'-0" FOR STEPPED SERVING <50 SEATS
FOR AISLE WITH SEATING ON EACH SIDE (1029.9.1.3)	→	23" BETWEEN HANDRAIL AND SEATING
MAXIMUM SEATING PER ROW WHEN SERVED BY AISLES 12" WIDE EACH ON ADJOINING END OF THE ROW (1029.12.2.1)	→	FOR AN ASSEMBLY WITH <4000 SEATS = 21 SEATS WITHOUT BACKRESTS
INCREASE IN AISLE WIDTH PER ADDITIONAL SEAT (1029.12.2.1)	→	ADD 0.3" PER ADDITIONAL SEAT BEYOND 21, 22" MAXIMUM TOTAL CLEAR WIDTH
WHERE SERVED BY AISLE ONLY ON ONE END OF THE ROW INCREASE IN AISLE WIDTH PER ADDITIONAL SEAT (1029.12.2.2)	→	ADD 0.6" PER ADDITIONAL SEAT BEYOND 21, 22" MAXIMUM TOTAL CLEAR

INTERIOR AND EXTERIOR DOOR EGRESS (2015 IBC SECTION 1005.3.2)

X1	3'-0" DOOR (33" CLR) AT .15"/OCCUPANT = 220 OCCUPANTS	XA	STAIR (45" CLR) AT .2"/OCCUPANT = 225 OCCUPANTS
X2	PAIR 3'-0" DOOR (66" CLR) AT .15"/OCCUPANT = 440 OCCUPANTS	XB	STAIR (58" CLR) AT .2"/OCCUPANT = 290 OCCUPANTS
X3	3'-6" DOOR (39" CLR) AT .15"/OCCUPANT = 260 OCCUPANTS	XC	STAIR (60" CLR) AT .2"/OCCUPANT = 300 OCCUPANTS
X4	PAIR 3'-6" DOOR (81" CLR) AT .15"/OCCUPANT = 540 OCCUPANTS	XD	STAIR (70" CLR) AT .2"/OCCUPANT = 350 OCCUPANTS
X5	4'-0" DOOR (45" CLR) AT .15"/OCCUPANT = 300 OCCUPANTS	XE	STAIR (80" CLR) AT .2"/OCCUPANT = 400 OCCUPANTS
X6	PAIR 4'-0" DOOR (93" CLR) AT .15"/OCCUPANT = 620 OCCUPANTS	XF	STAIR (110" CLR) AT .2"/OCCUPANT = 550 OCCUPANTS

NOTES:
INFORMATION OBTAINED FROM PREVIOUSLY APPROVED SET OF CONSTRUCTION DOCUMENTS BY CITY OF UNIVERSITY PARK "HIGHLAND PARK
HIGH SCHOOL - ARCHITECTURAL, MECHANICAL ADDITIONS AND RENOVATIONS, BID PACKAGE # 4 - ADDENDUM # 4 - 05-18-2000"

INTERIOR AND EXTERIOR DOOR EGRESS (2015 IBC SECTION 1005.3.2)

INTERIOR AND EXTERIOR STAIR EGRESS (2019 IBC SECTIONS 1009.3.1)			
1	3'-0" DOOR (33.2° CLR) AT: 15°/OCCUPANT = 221 OCCUPANTS	A	STAIRS (72° CLR) AT: 2°/OCCUPANT = 360 OCCUPANTS
2	PAIR 3'-0" DOOR (66.4° CLR) AT: 15°/OCCUPANT = 442 OCCUPANTS	B	STAIRS (120° CLR) AT: 2°/OCCUPANT = 600 OCCUPANTS
3	3'-6" DOOR (40° CLR) AT: 15°/OCCUPANT = 266 OCCUPANTS		INTERMEDIATE HAND RAIL
4	PAIR 3'-6" DOOR (80° CLR) AT: 15°/OCCUPANT = 532 OCCUPANTS		
5	SLIDING DOOR (240° CLR) AT: 15°/OCCUPANT = 1600 OCCUPANTS		
6	4'-0" DOOR (45° CLR) AT: 15°/OCCUPANT = 300 OCCUPANTS		

NOTE:

- 1. 1005.3.1 STAIRWAYS EXCEPTION 1 ALLOWS FOR REDUCTION TO .2 WHERE SPRINKLER AND EVAC SYSTEMS PROVIDED
- 2. 1005.3.2 OTHER EGRESS COMPONENTS EXCEPTION 1 ALLOWS FOR REDUCTION TO .15 WHERE SPRINKLER AND EVAC SYSTEMS PROVIDED


- EGRESS PATH

NORTHWEST ADDITION
31,361 SF

F4 **EGRESS PLAN - BASEMENT LEVEL**
G106 3/32" = 1'-0"

C:\Users\Public\Documents\Local Revit Files\214000475_HighParkAdd&Ren\A14_Permit-Info-Stantec.com.rvt
4/9/2017 11:49:33 AM

A
B
C
D
E
F
G
H
I
J

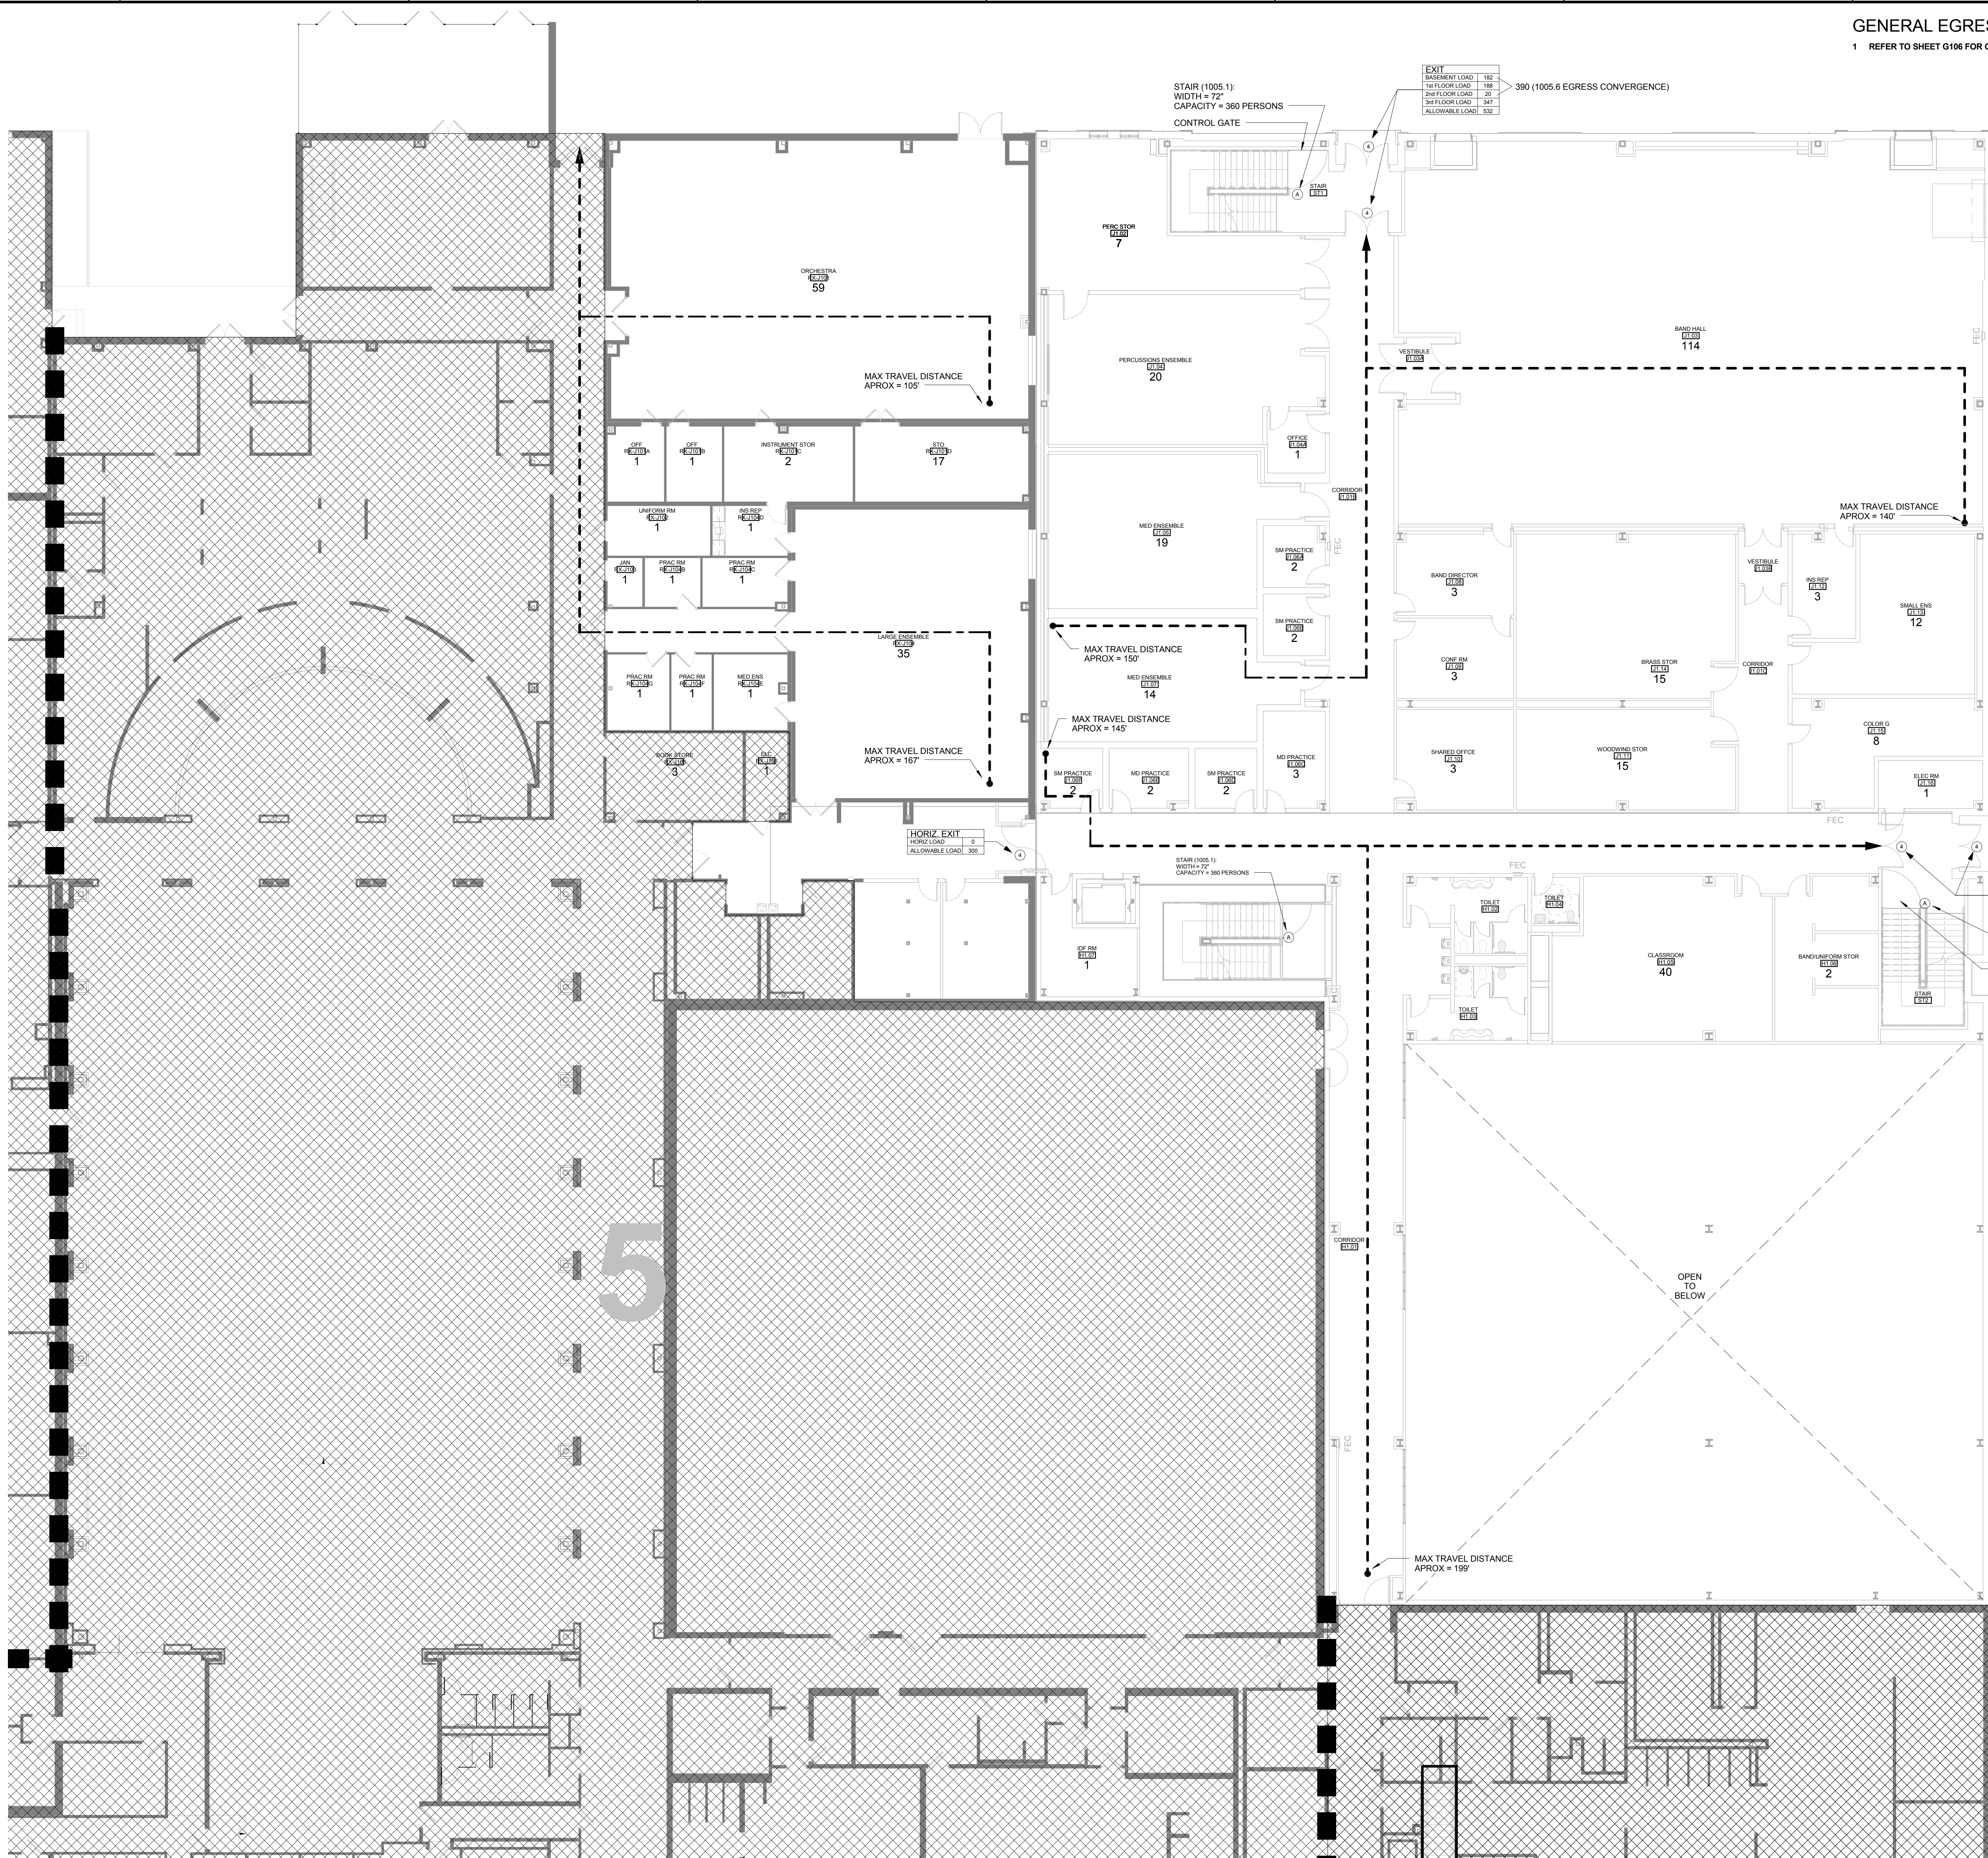

GENERAL EGRESS INFORMATION
1 REFER TO SHEET G106 FOR GENERAL EGRESS INFORMATION.




Stantec Architecture Inc.
5717 Legacy Drive Suite 250
Plano, TX 75024-4246
Tel: (214) 473-2400 / Fax: (214) 473-2401
www.stantec.com

Copyright Reserved

The Contractor shall verify and be responsible for all dimensions. DO NOT scale the drawing - any error or omission shall be reported to Stantec without delay.
The Copyright to all designs and drawings are the property of Stantec. Reproduction or use for any purpose other than that authorized by Stantec is forbidden.

Legend

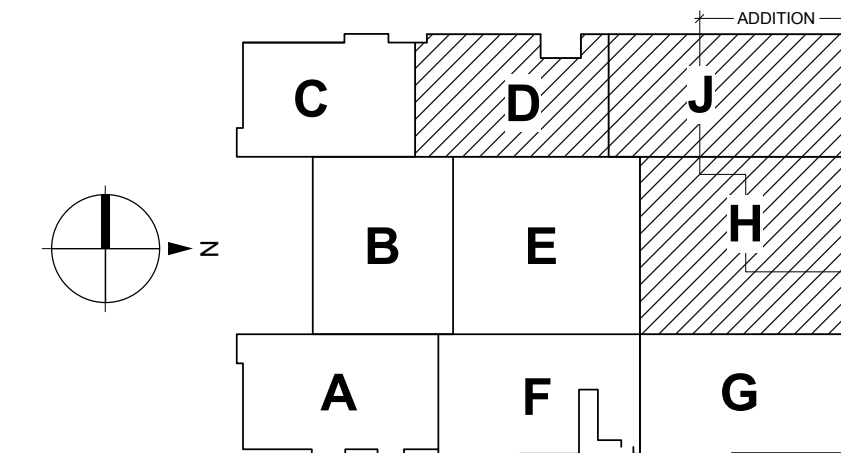

Notes



Revision	By	Appd	YYYY.MM.DD
95% CONSTRUCTION DOCUMENTS	TEAM	BH	2017.06.09
Issued	By	Appd	YYYY.MM.DD

Permit-Seal

**PRELIMINARY
NOT FOR CONSTRUCTION**
Not for permits, pricing or other official purposes.
This document has not been completed or checked and is for general information or comment only.

Client/Project

Highland Park ISD

Highland Park High School Northwest
Addition & Renovations
4220 Emerson Ave
Dallas, TX 75205

Title

CODE EGRESS INFORMATION FIRST LEVEL

Project No. 214000475	Scale As indicated
Revision	Drawing No.

G107

F1 EGRESS PLAN - FIRST LEVEL
3/32" = 1'-0"




Stantec Architecture Inc.
5717 Legacy Drive Suite 250
Plano, TX 75024-4246
Tel: (214) 473-2400 / Fax: (214) 473-2401
www.stantec.com

Copyright Reserved

The Contractor shall verify and be responsible for all dimensions. DO NOT scale the drawing - any error or omission shall be reported to Stantec without delay.
The Copyright to all designs and drawings are the property of Stantec. Reproduction or use for any purpose other than that authorized by Stantec is forbidden.

Legend

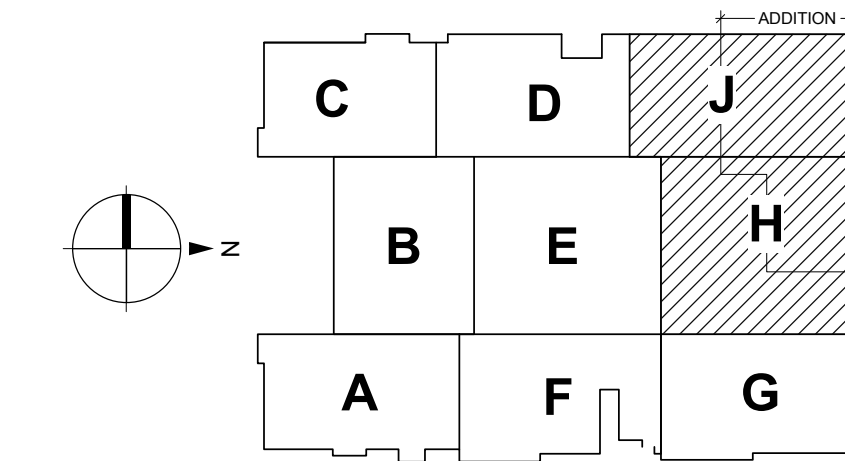

Notes



Revision	By	Appd	YYYY.MM.DD
95% CONSTRUCTION DOCUMENTS	TEAM	BH	2017.06.09
Issued	By	Appd	YYYY.MM.DD

Permit-Seal

**PRELIMINARY
NOT FOR CONSTRUCTION**

Not for permits, pricing or other official purposes.
This document has not been completed or checked and is for general information or comment only.

Client/Project

Highland Park ISD

Highland Park High School Northwest
Addition & Renovations
4220 Emerson Ave
Dallas, TX 75205

Title

CODE EGRESS INFORMATION SECOND
LEVEL

Project No.

214000475


Revision

Scale

As indicated

Drawing No.

G108

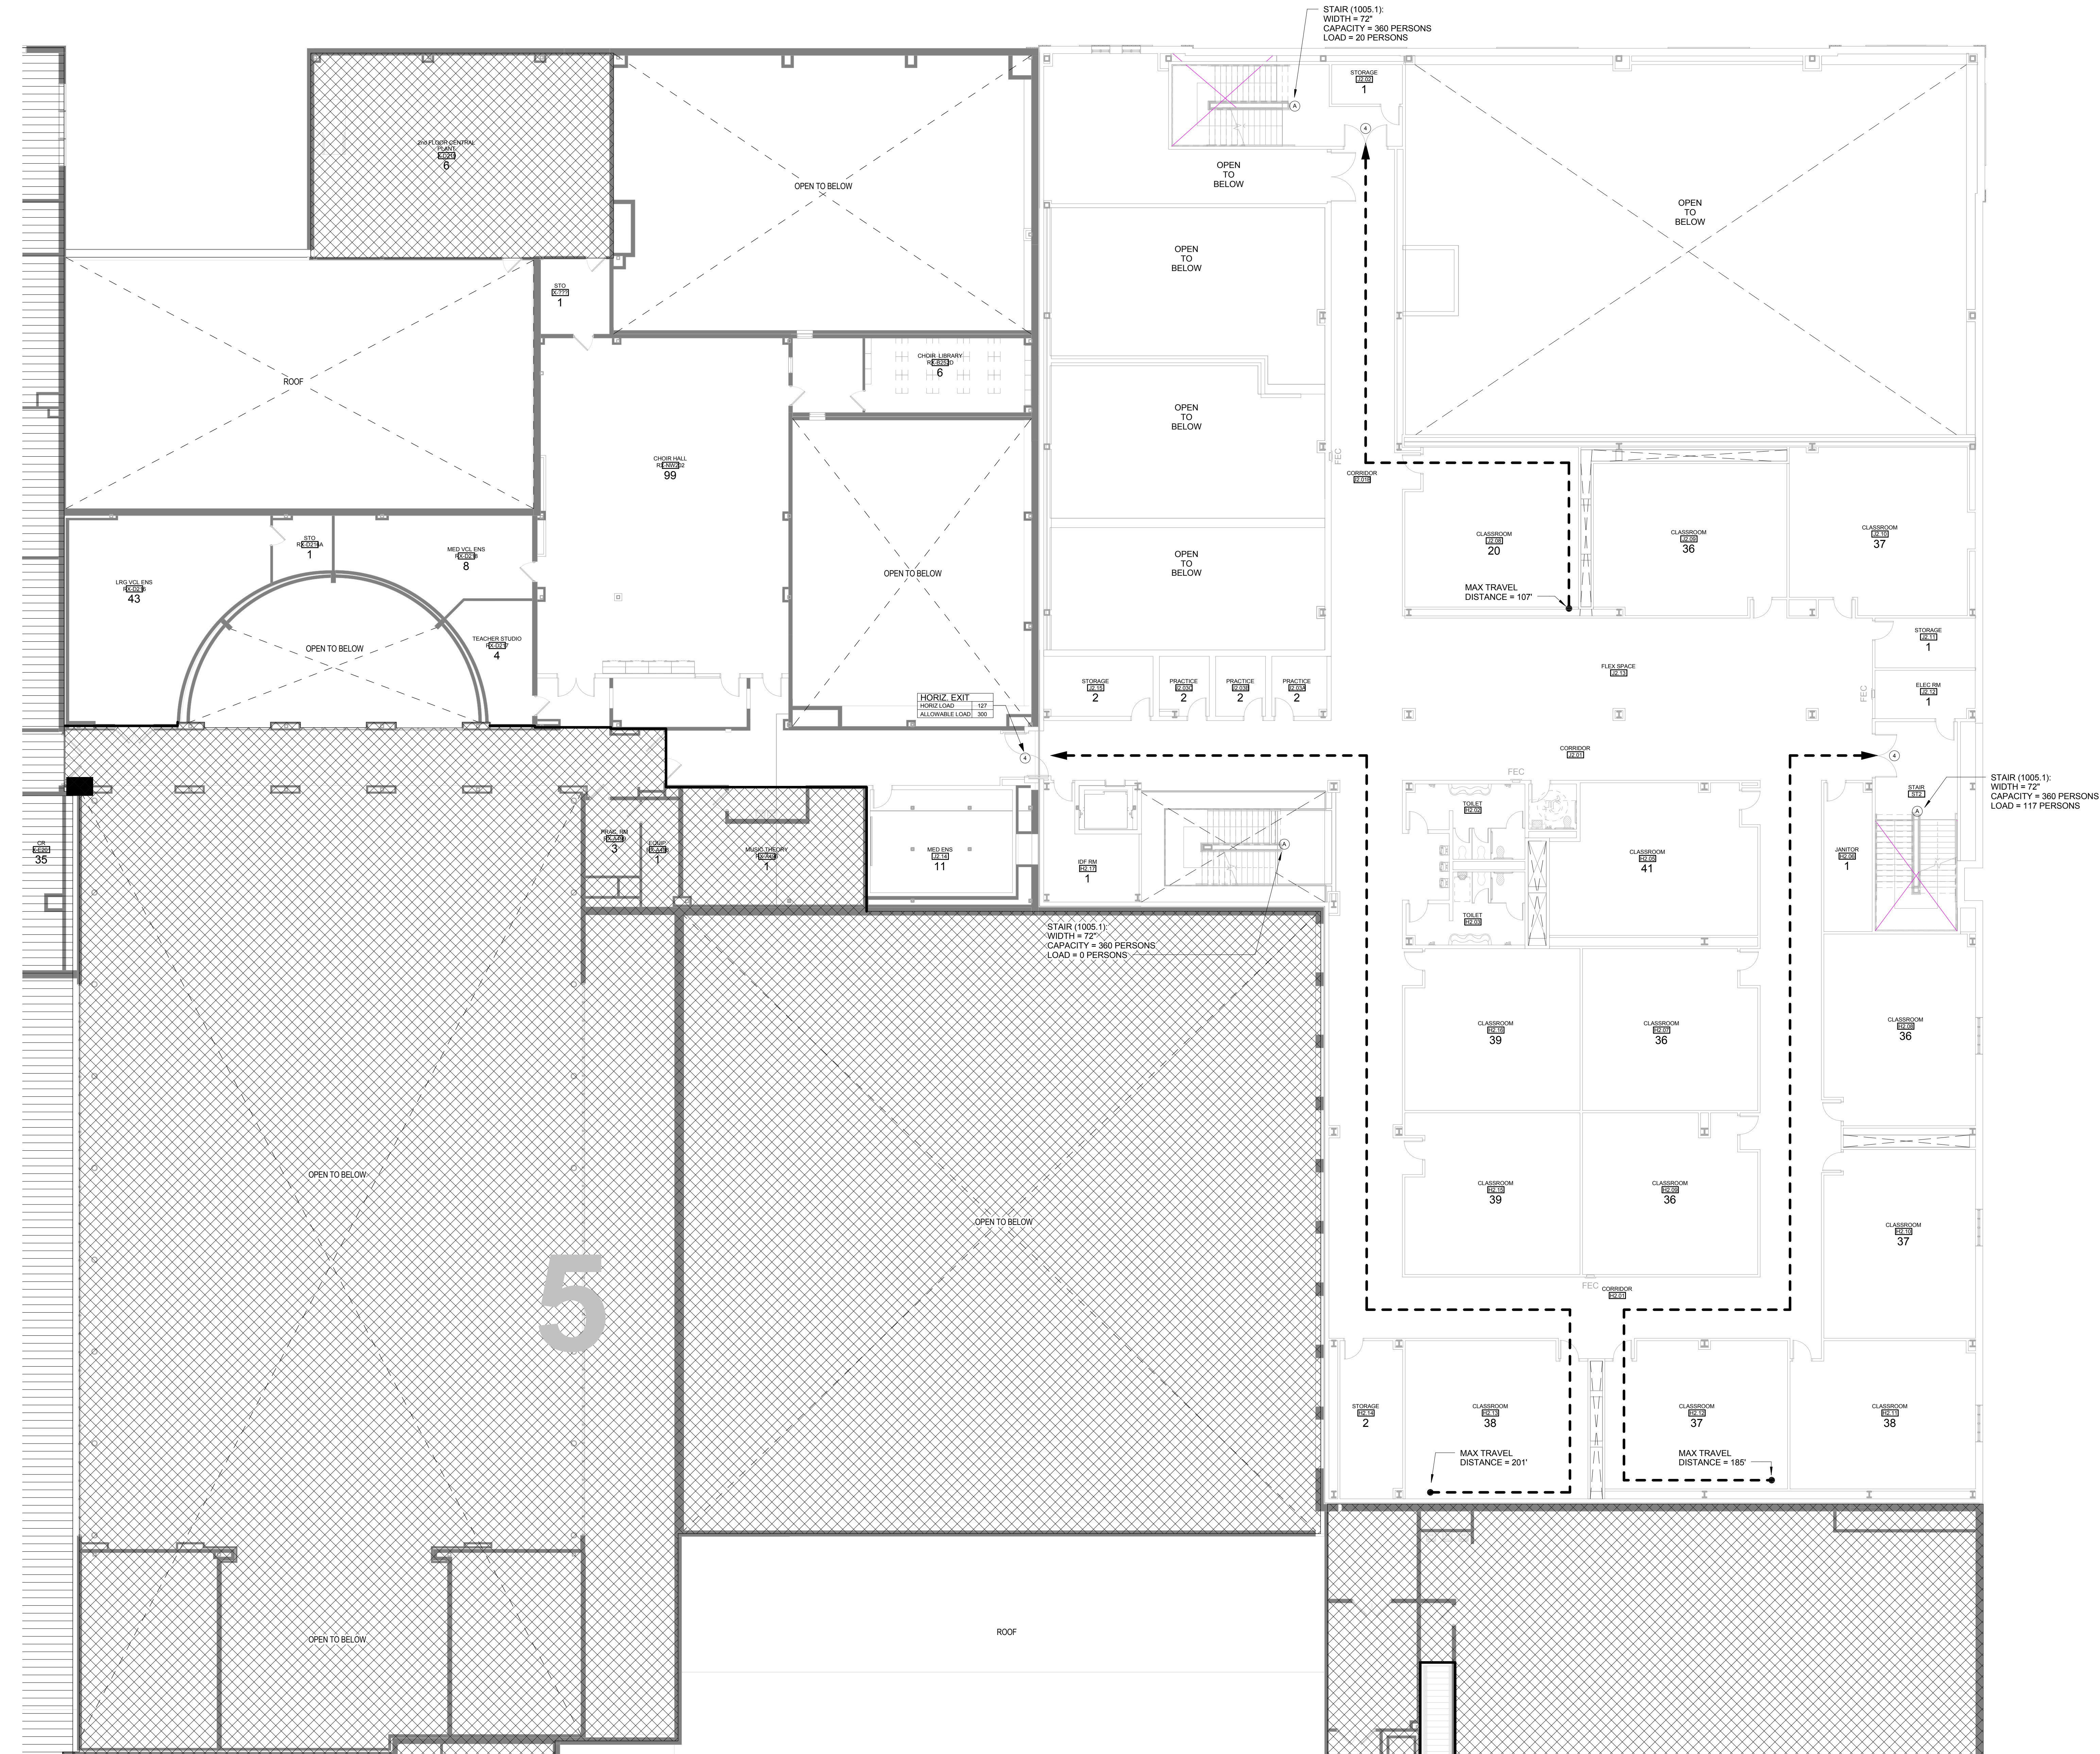


F1
G108
EGRESS PLAN - SECOND LEVEL
3/32" = 1'-0"


The Contractor shall verify and be responsible for all dimensions. DO NOT scale the drawing - any errors or omissions shall be reported to Stantec without delay.
The Copyrights to all designs and drawings are the property of Stantec. Reproduction or use for any purpose other than that authorized by Stantec is forbidden.

Project No. 214000475	Scale As indicated
Revision	Drawing No.

G109

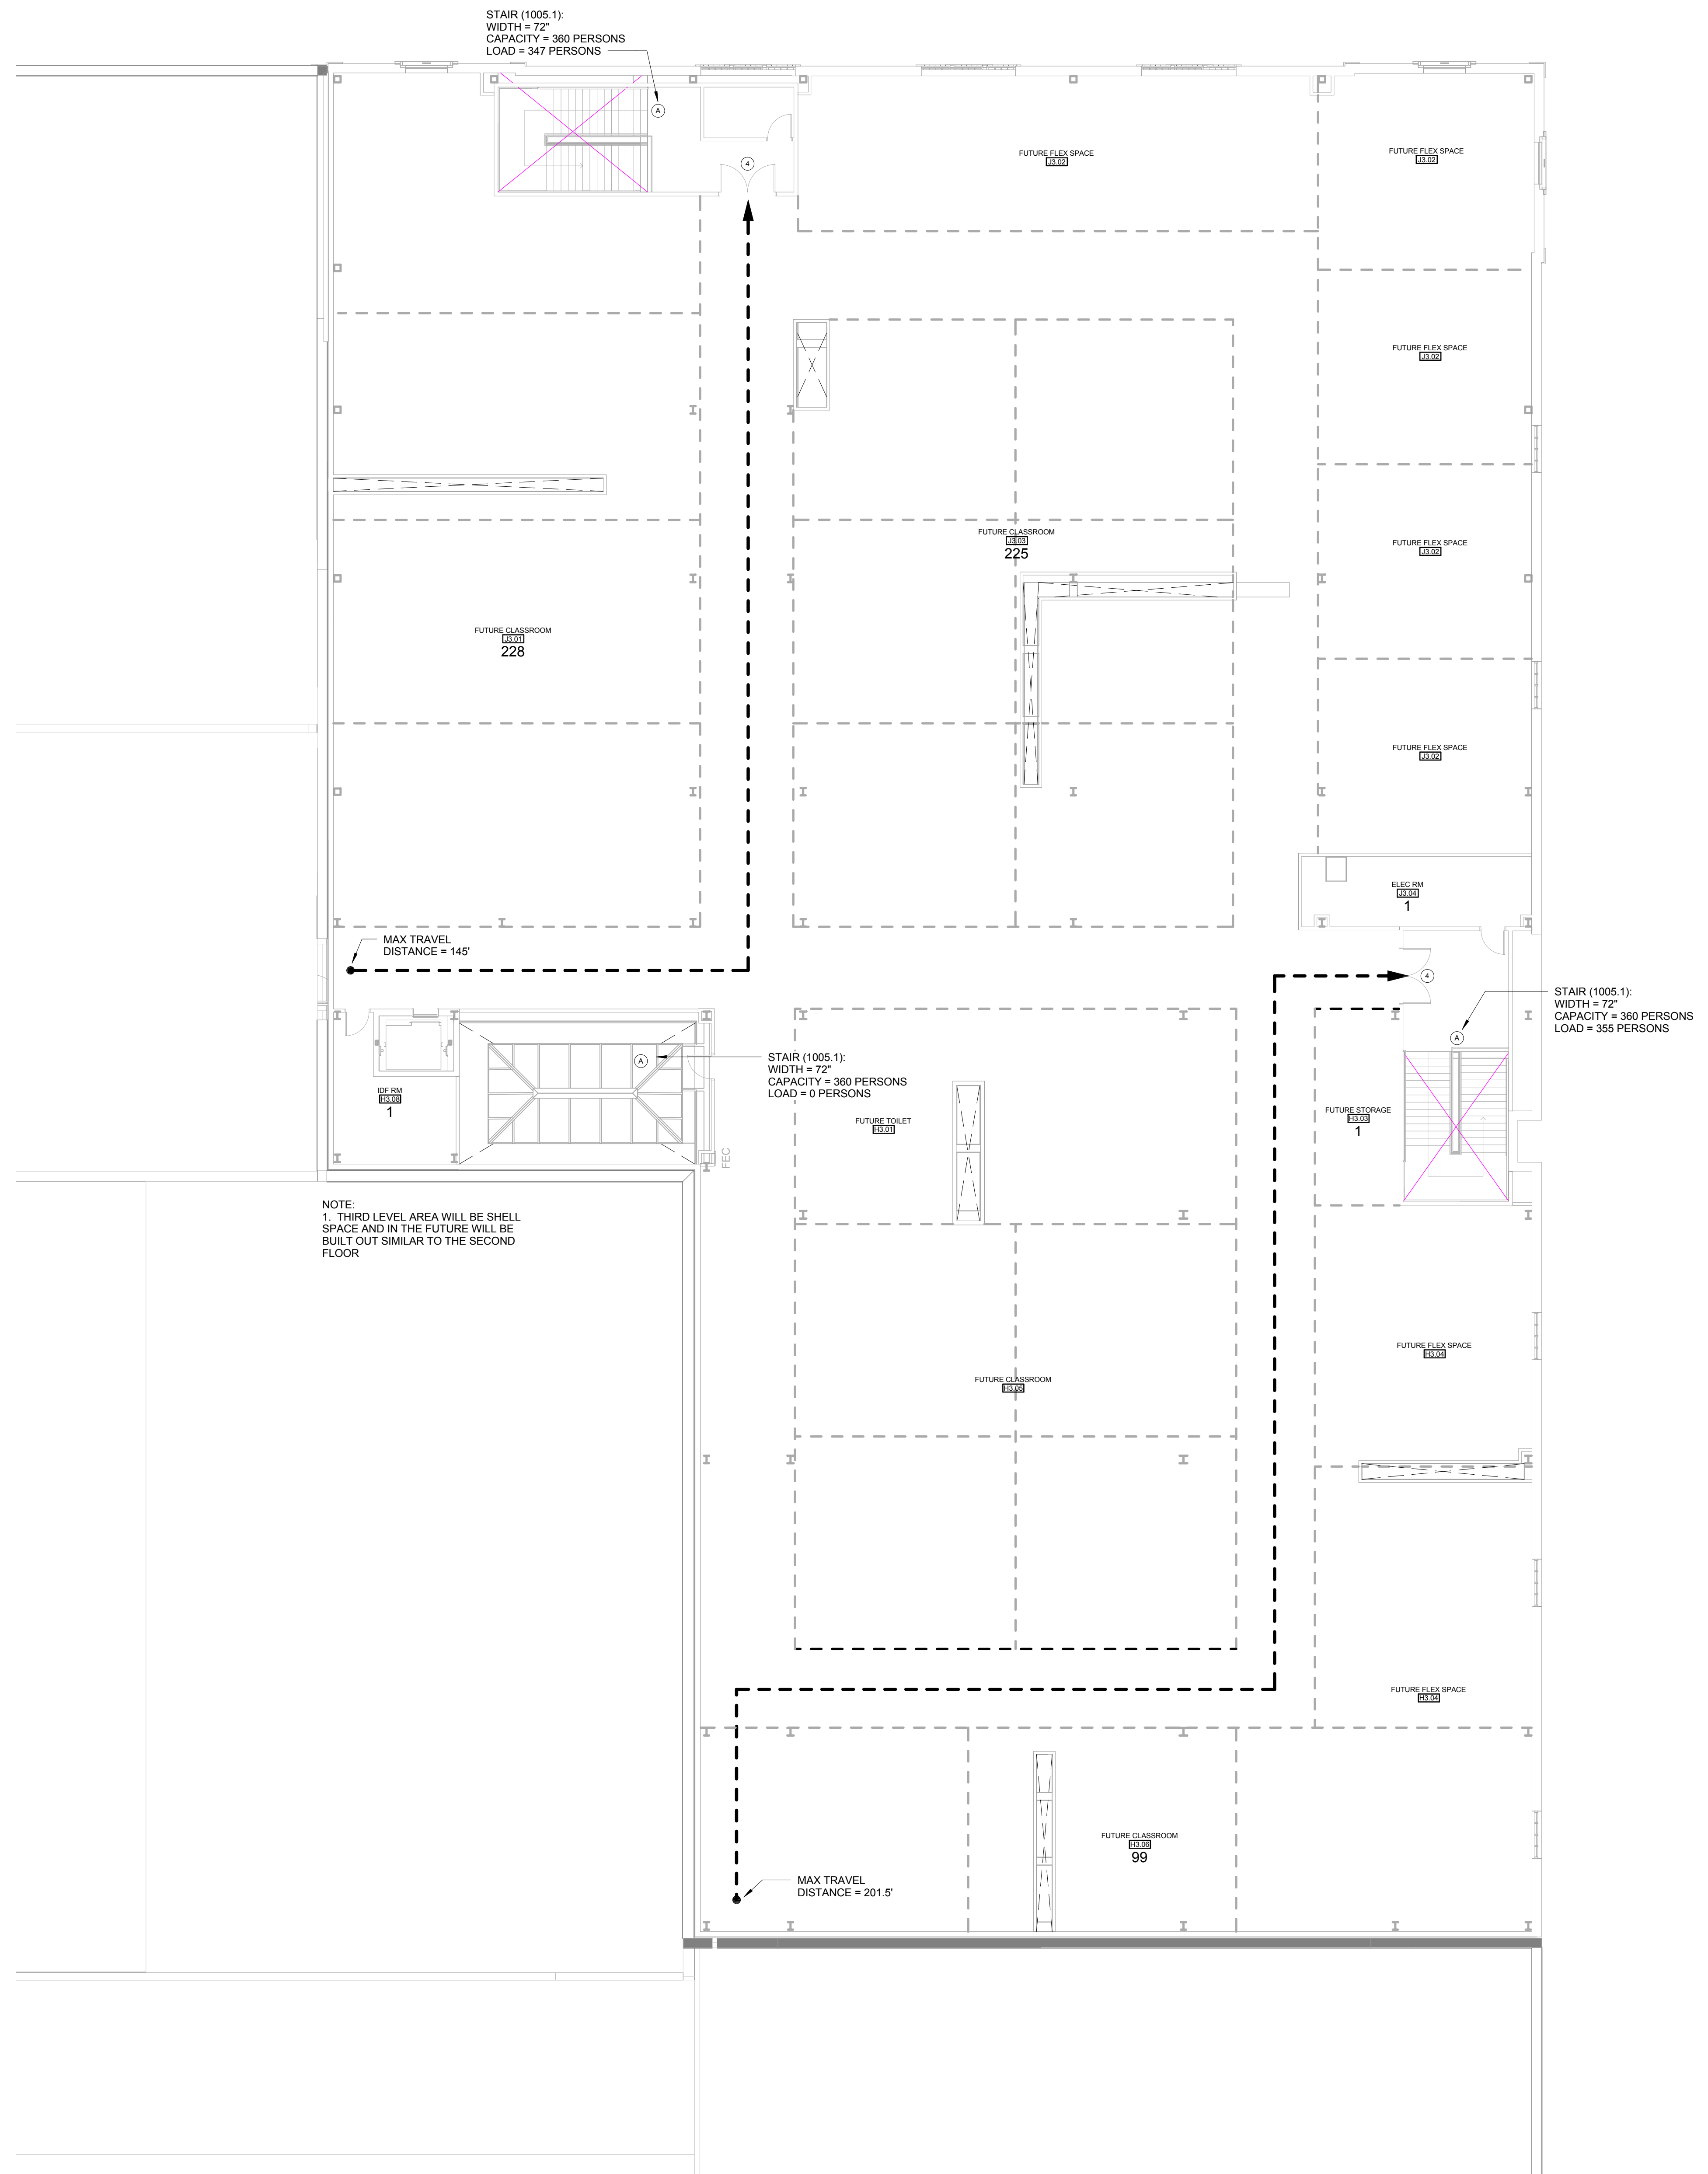

F4 **EGRESS PLAN - THIRD LEVEL**
G109 3/32" = 1'-0"

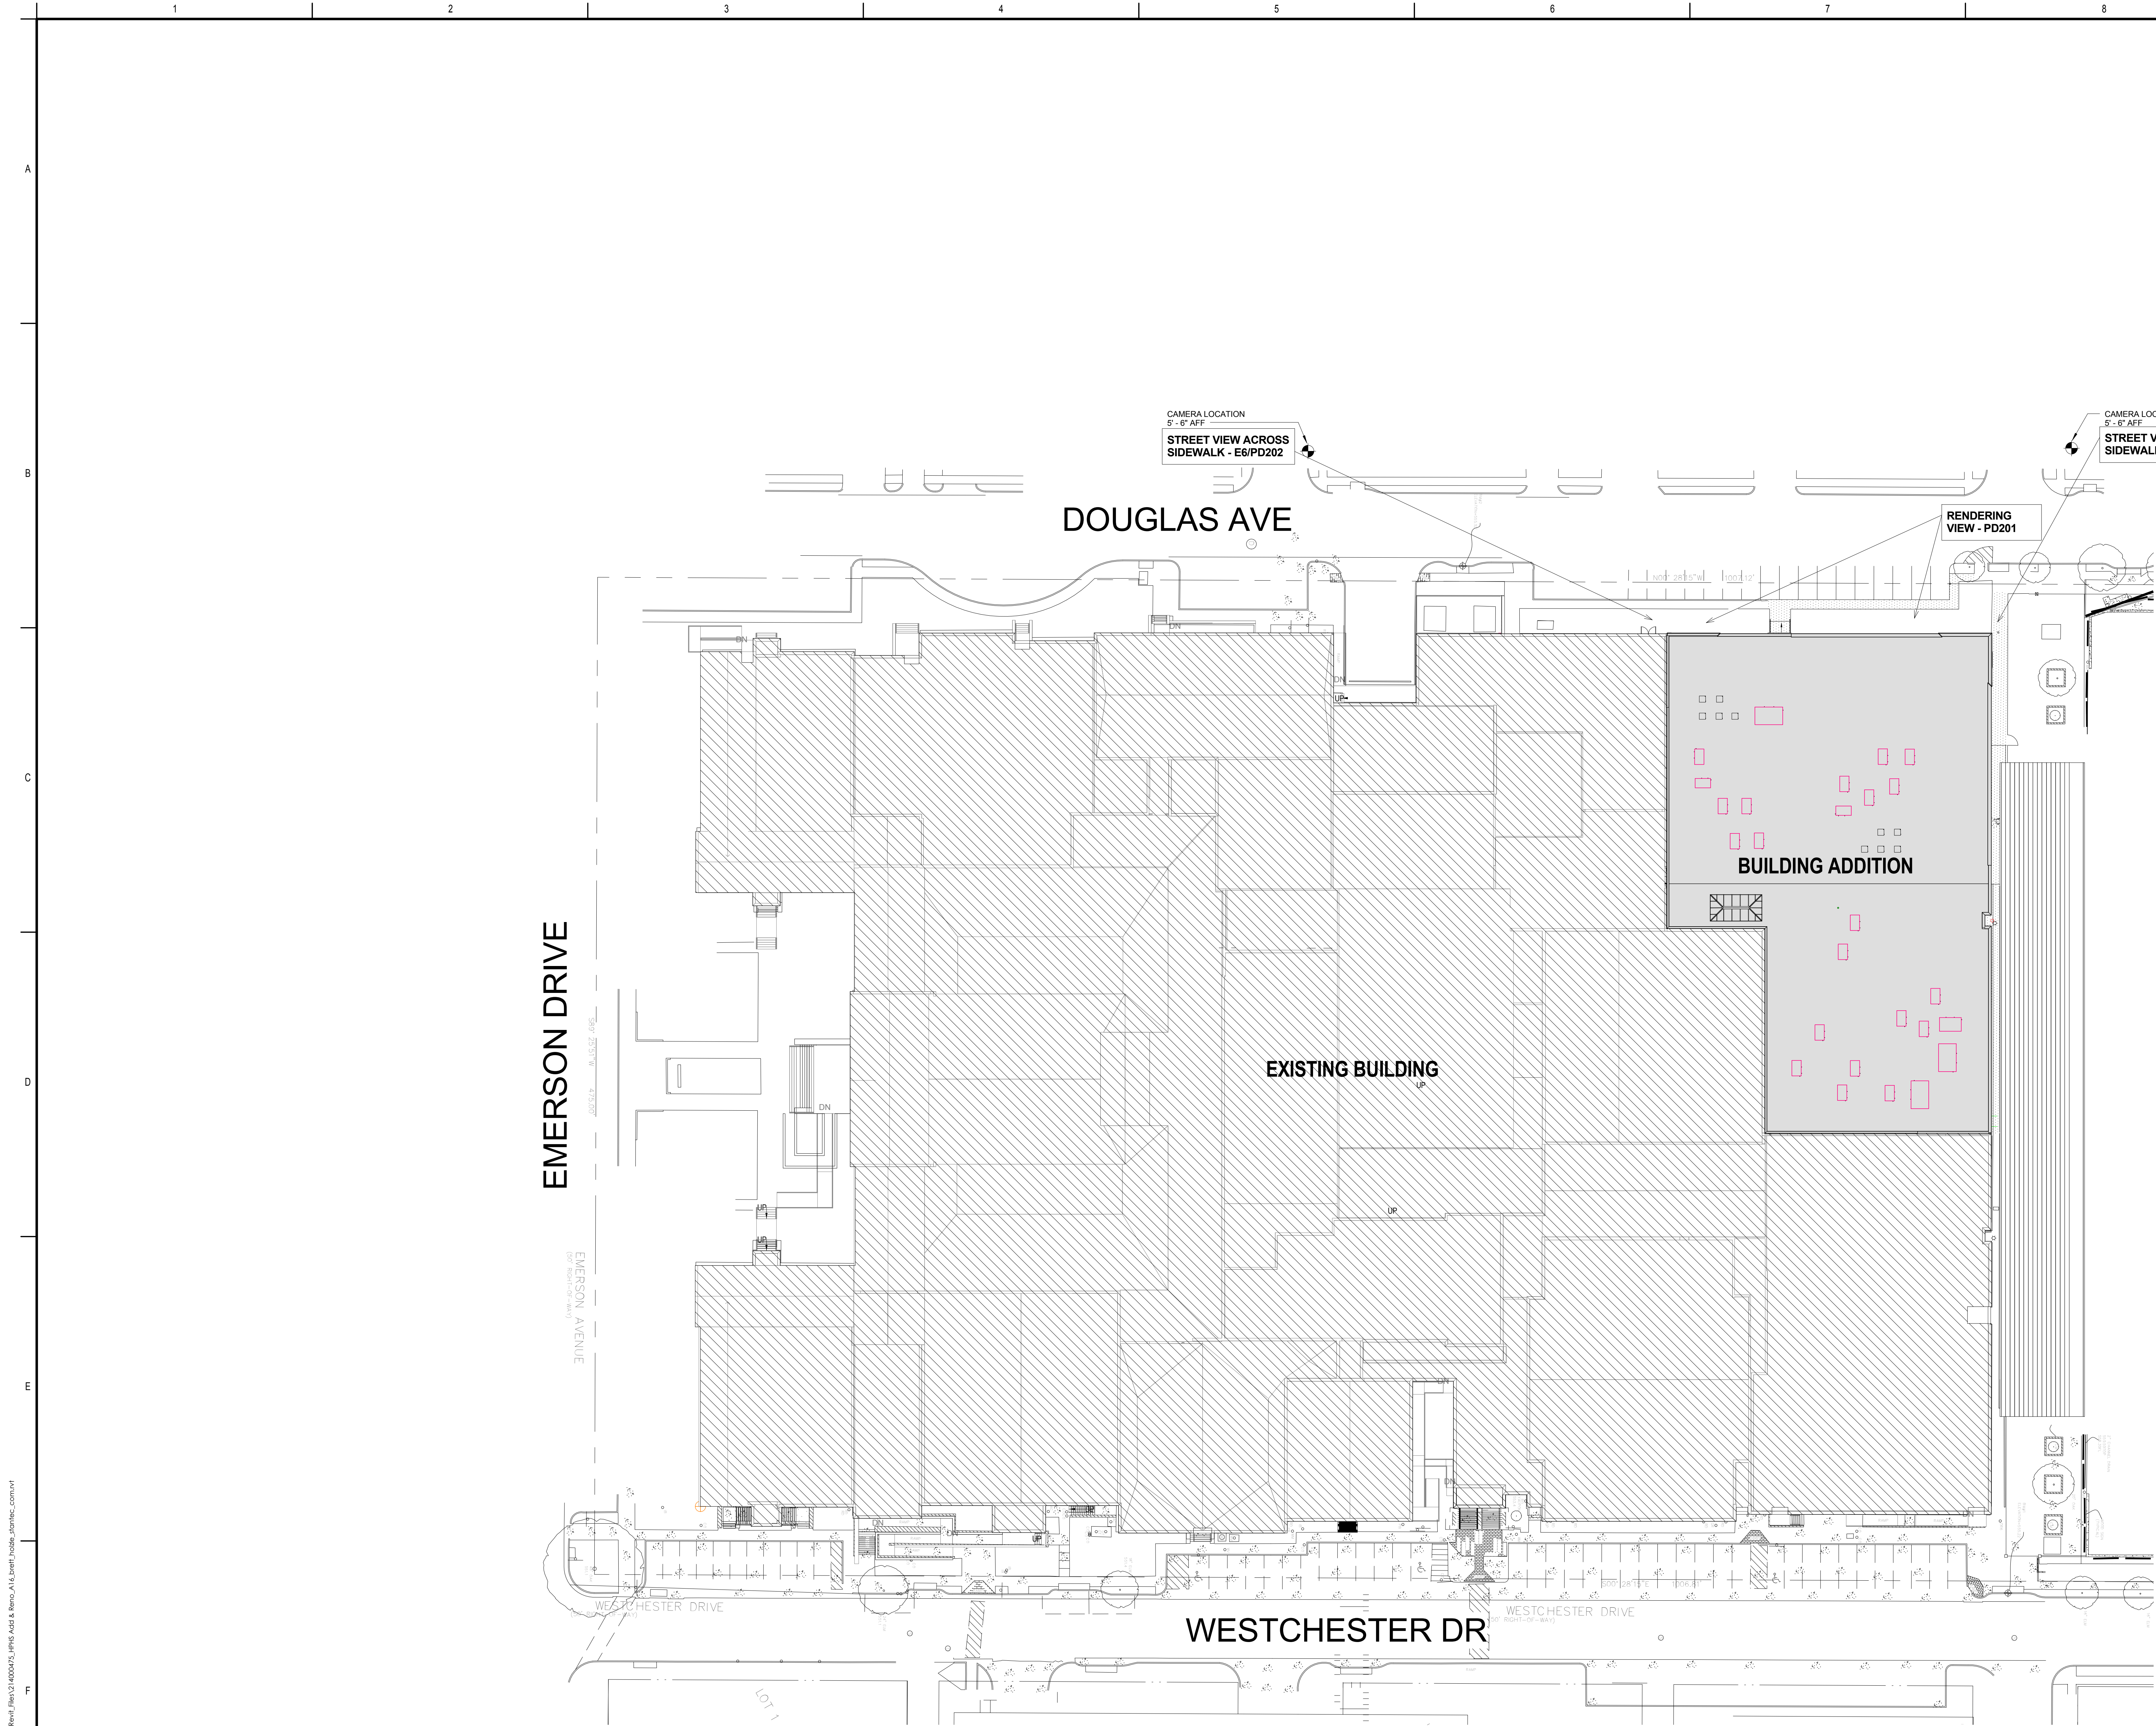

Stantec Architecture Inc.
5717 Legacy Drive Suite 250
Plano, TX 75024-4246
Tel: (214) 473-2400 / Fax: (214) 473-2401
www.stantec.com

Copyright Reserved
The Contractor shall verify and be responsible for all dimensions. DO NOT scale the drawing - any error or omission shall be reported to Stantec without delay.
The Copyrights to all designs and drawings are the property of Stantec. Reproduction or use for any purpose other than that authorized by Stantec is forbidden.

Legend



Notes

Revision	By	Appd	YYYY.MM.DD
95% CONSTRUCTION DOCUMENTS	Author	Apprver	2017.06.09
Issued	By	Appd	YYYY.MM.DD

Permit-Seal

**PRELIMINARY
NOT FOR CONSTRUCTION**
Not for permits, pricing or other official purposes.
This document has not been completed or checked and is
for general information or comment only.


Client/Project
Highland Park ISD

Highland Park High School Northwest
Addition & Renovations
4220 Emerson Ave
Dallas, TX 75205

Title
ARCHITECTURAL SITE PLAN

Project No. 214000475	Scale 1" = 30'-0"
Revision	Drawing No.

PD-A001

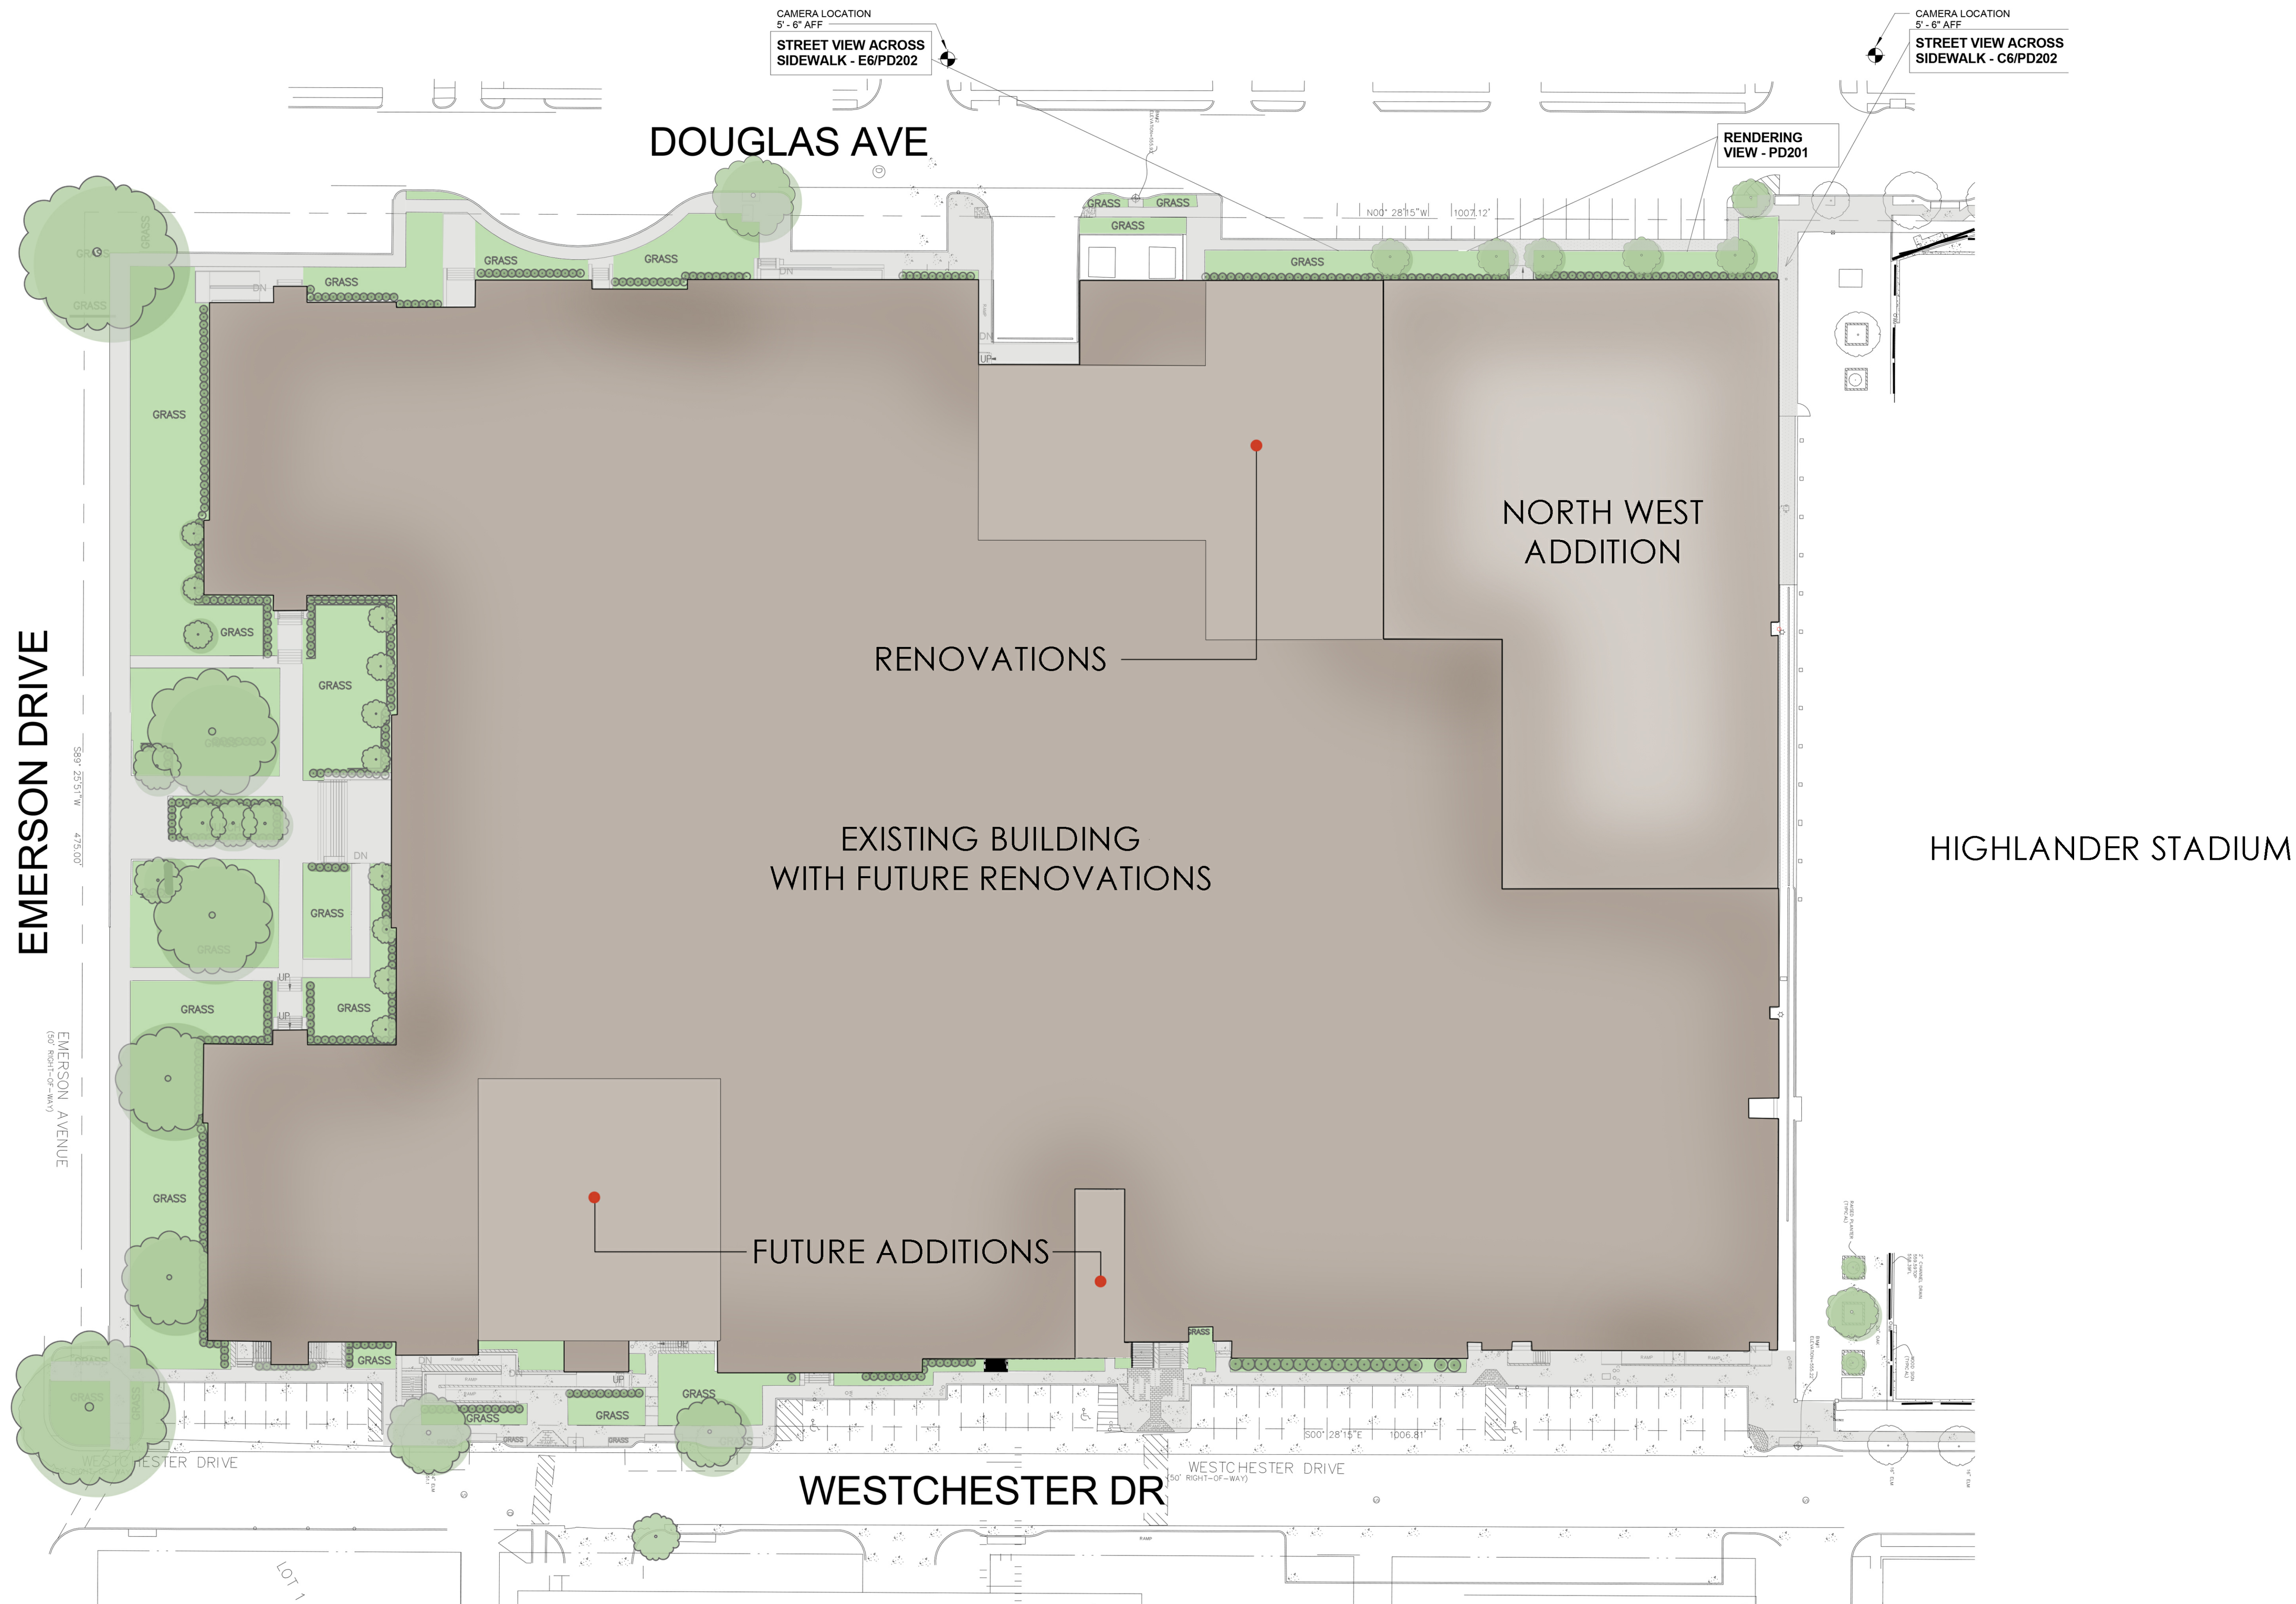

Revision	By	Appd	YYYY.MM.DD

95% CONSTRUCTION DOCUMENTS	Author	Apprver	2017.06.09
Issued	By	Appd	YYYY.MM.DD

Permit-Seal

PRELIMINARY
NOT FOR CONSTRUCTION
Not for permits, pricing or other official purposes.
This document has not been completed or checked and is for general information or comment only.

Client/Project
Highland Park ISD

Highland Park High School Northwest
Addition & Renovations
4220 Emerson Ave
Dallas, TX 75205

Title
ARCHITECTURAL COLOR SITE PLAN


Project No. 214000475	Scale 1" = 30'-0"
Revision	Drawing No.

PD-A002

F2 ARCHITECTURAL SITE PLAN RENDER
PD-A002 1" = 30'-0"

The Contractor shall verify and be responsible for all dimensions. DO NOT scale the drawing - any errors or omissions shall be reported to Stantec without delay.
The Copyrights to all designs and drawings are the property of Stantec. Reproduction or use for any purpose other than that authorized by Stantec is forbidden.

Notes

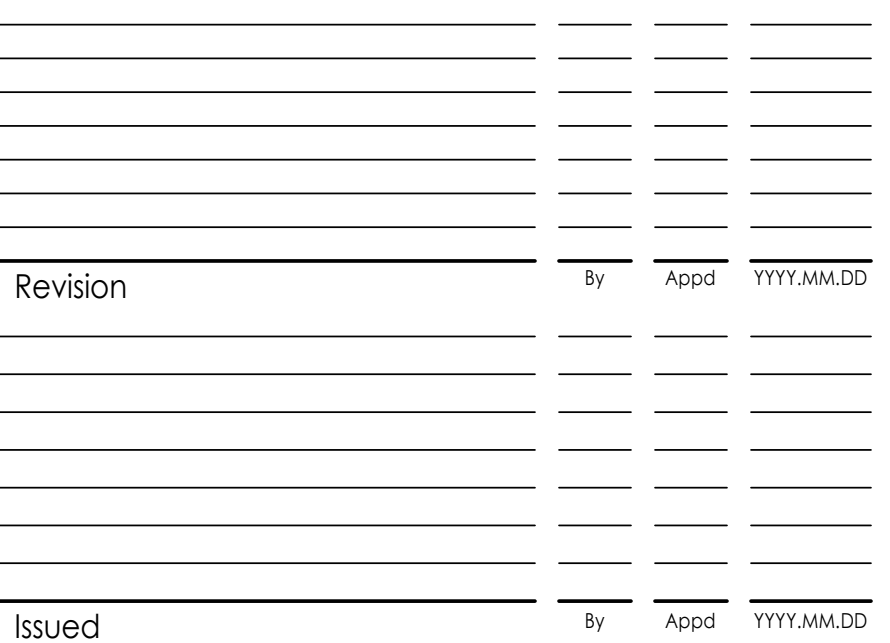

Not for permits, pricing or other official purposes.
This document has not been completed or checked and is
for general information or comment only.

Highland Park ISD


Highland Park High School Northwest
Addition & Renovations
4220 Emerson Ave
Dallas, TX 75205

Title
PARKING AND TRAFFIC PLAN

Project No. 214000475	Scale 1" = 80'-0"
Revision	Drawing No.

Sheet
of 99

FD-3000

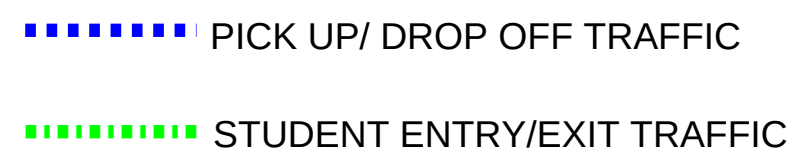


HPHS Campus Parking Analysis	Quantity	Required Spaces	Total Required Spaces
Existing Classrooms	69	8 per classroom	552
Additional Classrooms	42	8 per classroom	336
Admin Annex Building	13,168	1 space per 300 SF	44
Admin Building	9,305	1 space per 300 SF	31
New Seay Center	23	1 space per 3 occupants	8
Outdoor Tennis Building	24	1 space per 3 occupants	8
Future Multi-Use Building - Professional			
Development Center	15,043	1 space per 300 SF	50
Total Required Off Street Parking (one parking space for each 4 seats in the main auditorium or 8 spaces for each classroom, whichever is greater)			
			1029
Non-Concurrent Use Buildings on Campus	Quantity	Required Spaces	Total Required Spaces
Highlander Seats	8,000	1 space per 4 seats	2000
	No parking spaces required. All users of this facility are parked through HS calculations.		
Multi-Purpose Building	162	1 space per 4 seats	41
Softball Field Seating	600	1 space per 4 seats	150
Baseball Field Seating	798	1 space per 4 seats	200
HPHS Auditorium Seats	No parking spaces required. Parking covered under Admin Annex		
Maintenance Garage			
Future Multi-Use Building - Natatorium	300	1 space per 4 seats	75
HPHS Capacity	Student Capacity	Staff Capacity	Total Capacity
Existing Student/Staff Count	2,200	207	2,407
Future Student/Staff Count	2,900	230	3,130

On-Street Parking	Existing # of Spaces	Future # of Spaces	Spaces not counted as they are located in the ROW
LOVERS LN	39	0	
EMERSON AVE	39	0	
DOUGLAS AVE	60	0	
GRASSMERE LN	30	0	
GLENWICK	19	0	
DRUID LANE	20	0	
WESTCHESTER DR	121	0	
Total	328	-	
Off-Street Parking			
ADMIN BUILDING PARKING LOT	15	15	
NORTHWEST ADDITION	90	0	
PARKING STRUCTURE	806	806	
LOVERS LN - HYER ST PARKING LOT	-	115	
HYER ST PARKING LOT	-	102	
FUTURE LOVERS LN WEST PARKING LOT	-	57	
Total Parking Spaces	1,567	1095	

[illegible]



- SCHEME COLOR DEFINITION
- Physical Education
 - Physical Education Support
 - Physical Education Circulation
 - MEP / Data
 - Toilet Rooms
 - Primary Circulation
 - (none)

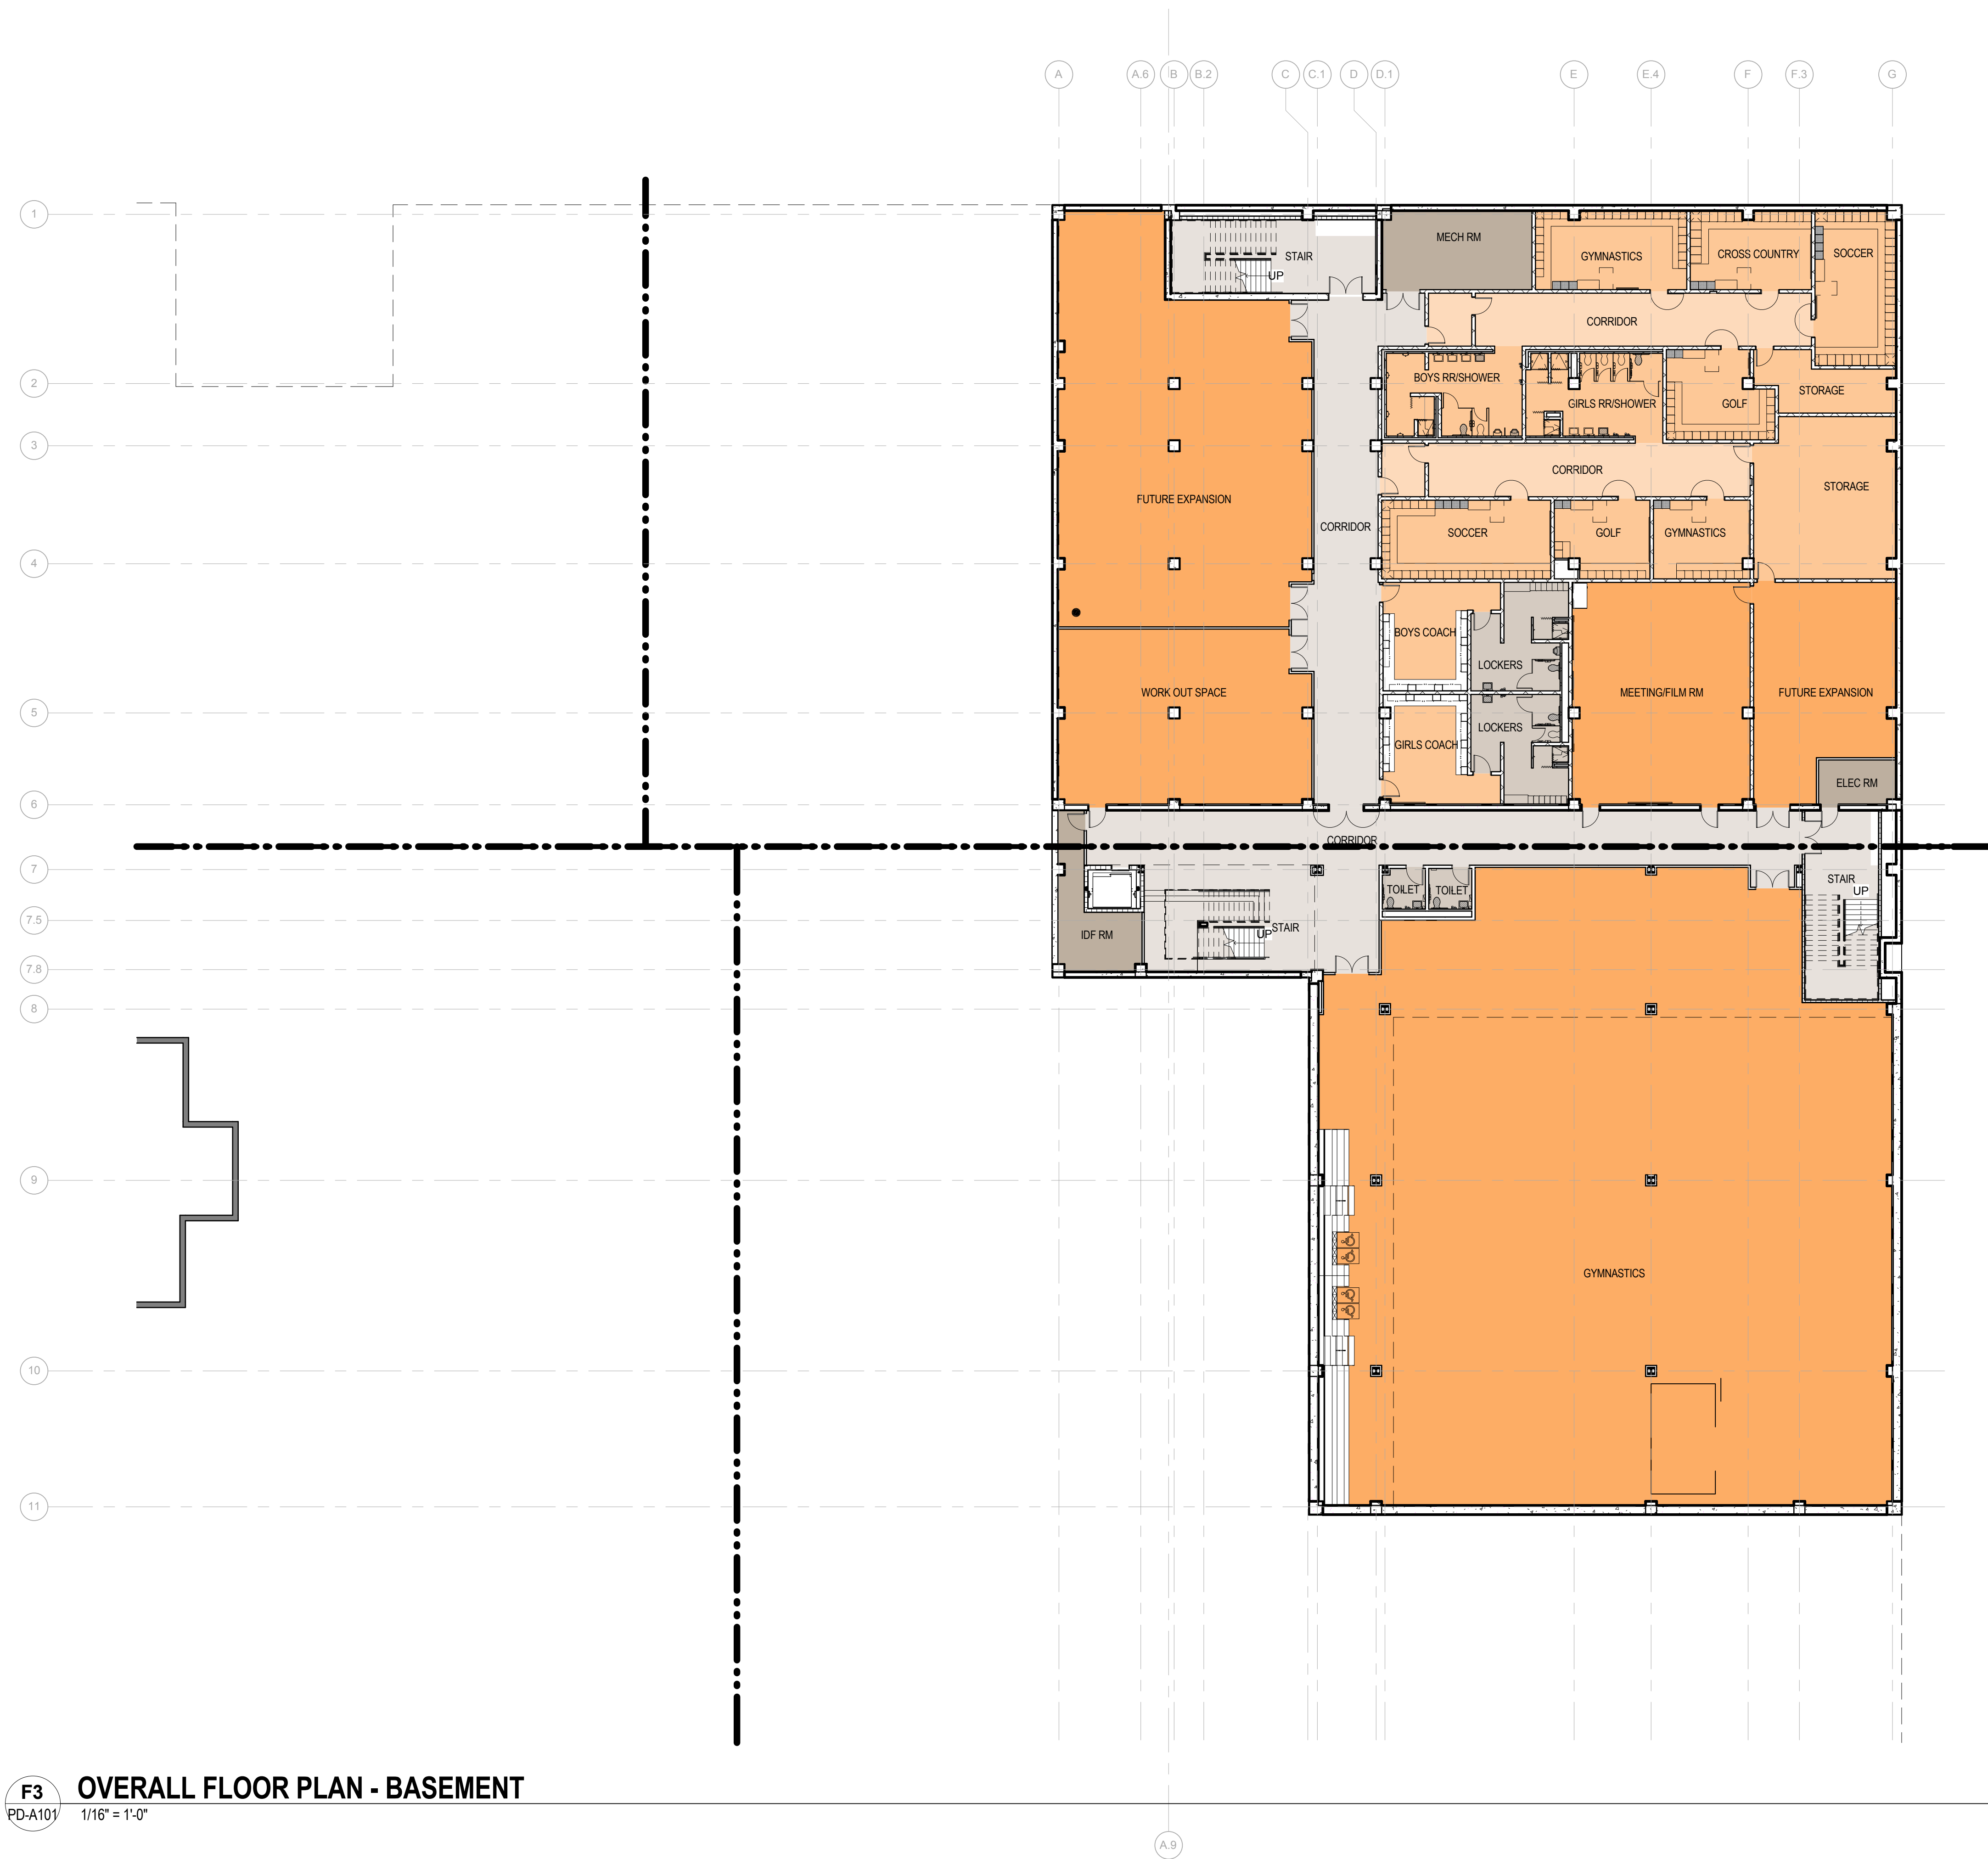

F3 OVERALL FLOOR PLAN - BASEMENT
PD-A101 1/16" = 1'-0"


Revision	By	Appd	YYYY.MM.DD

95% CONSTRUCTION DOCUMENTS	Author	Apprver	2017.06.09
Issued	By	Appd	YYYY.MM.DD



SCHEME COLOR DEFINITION

- Academic
- Academic Support
- Fine Arts
- Fine Arts Support
- Fine Arts Circulation
- MEP / Data
- Toilet Rooms
- Primary Circulation
- (none)

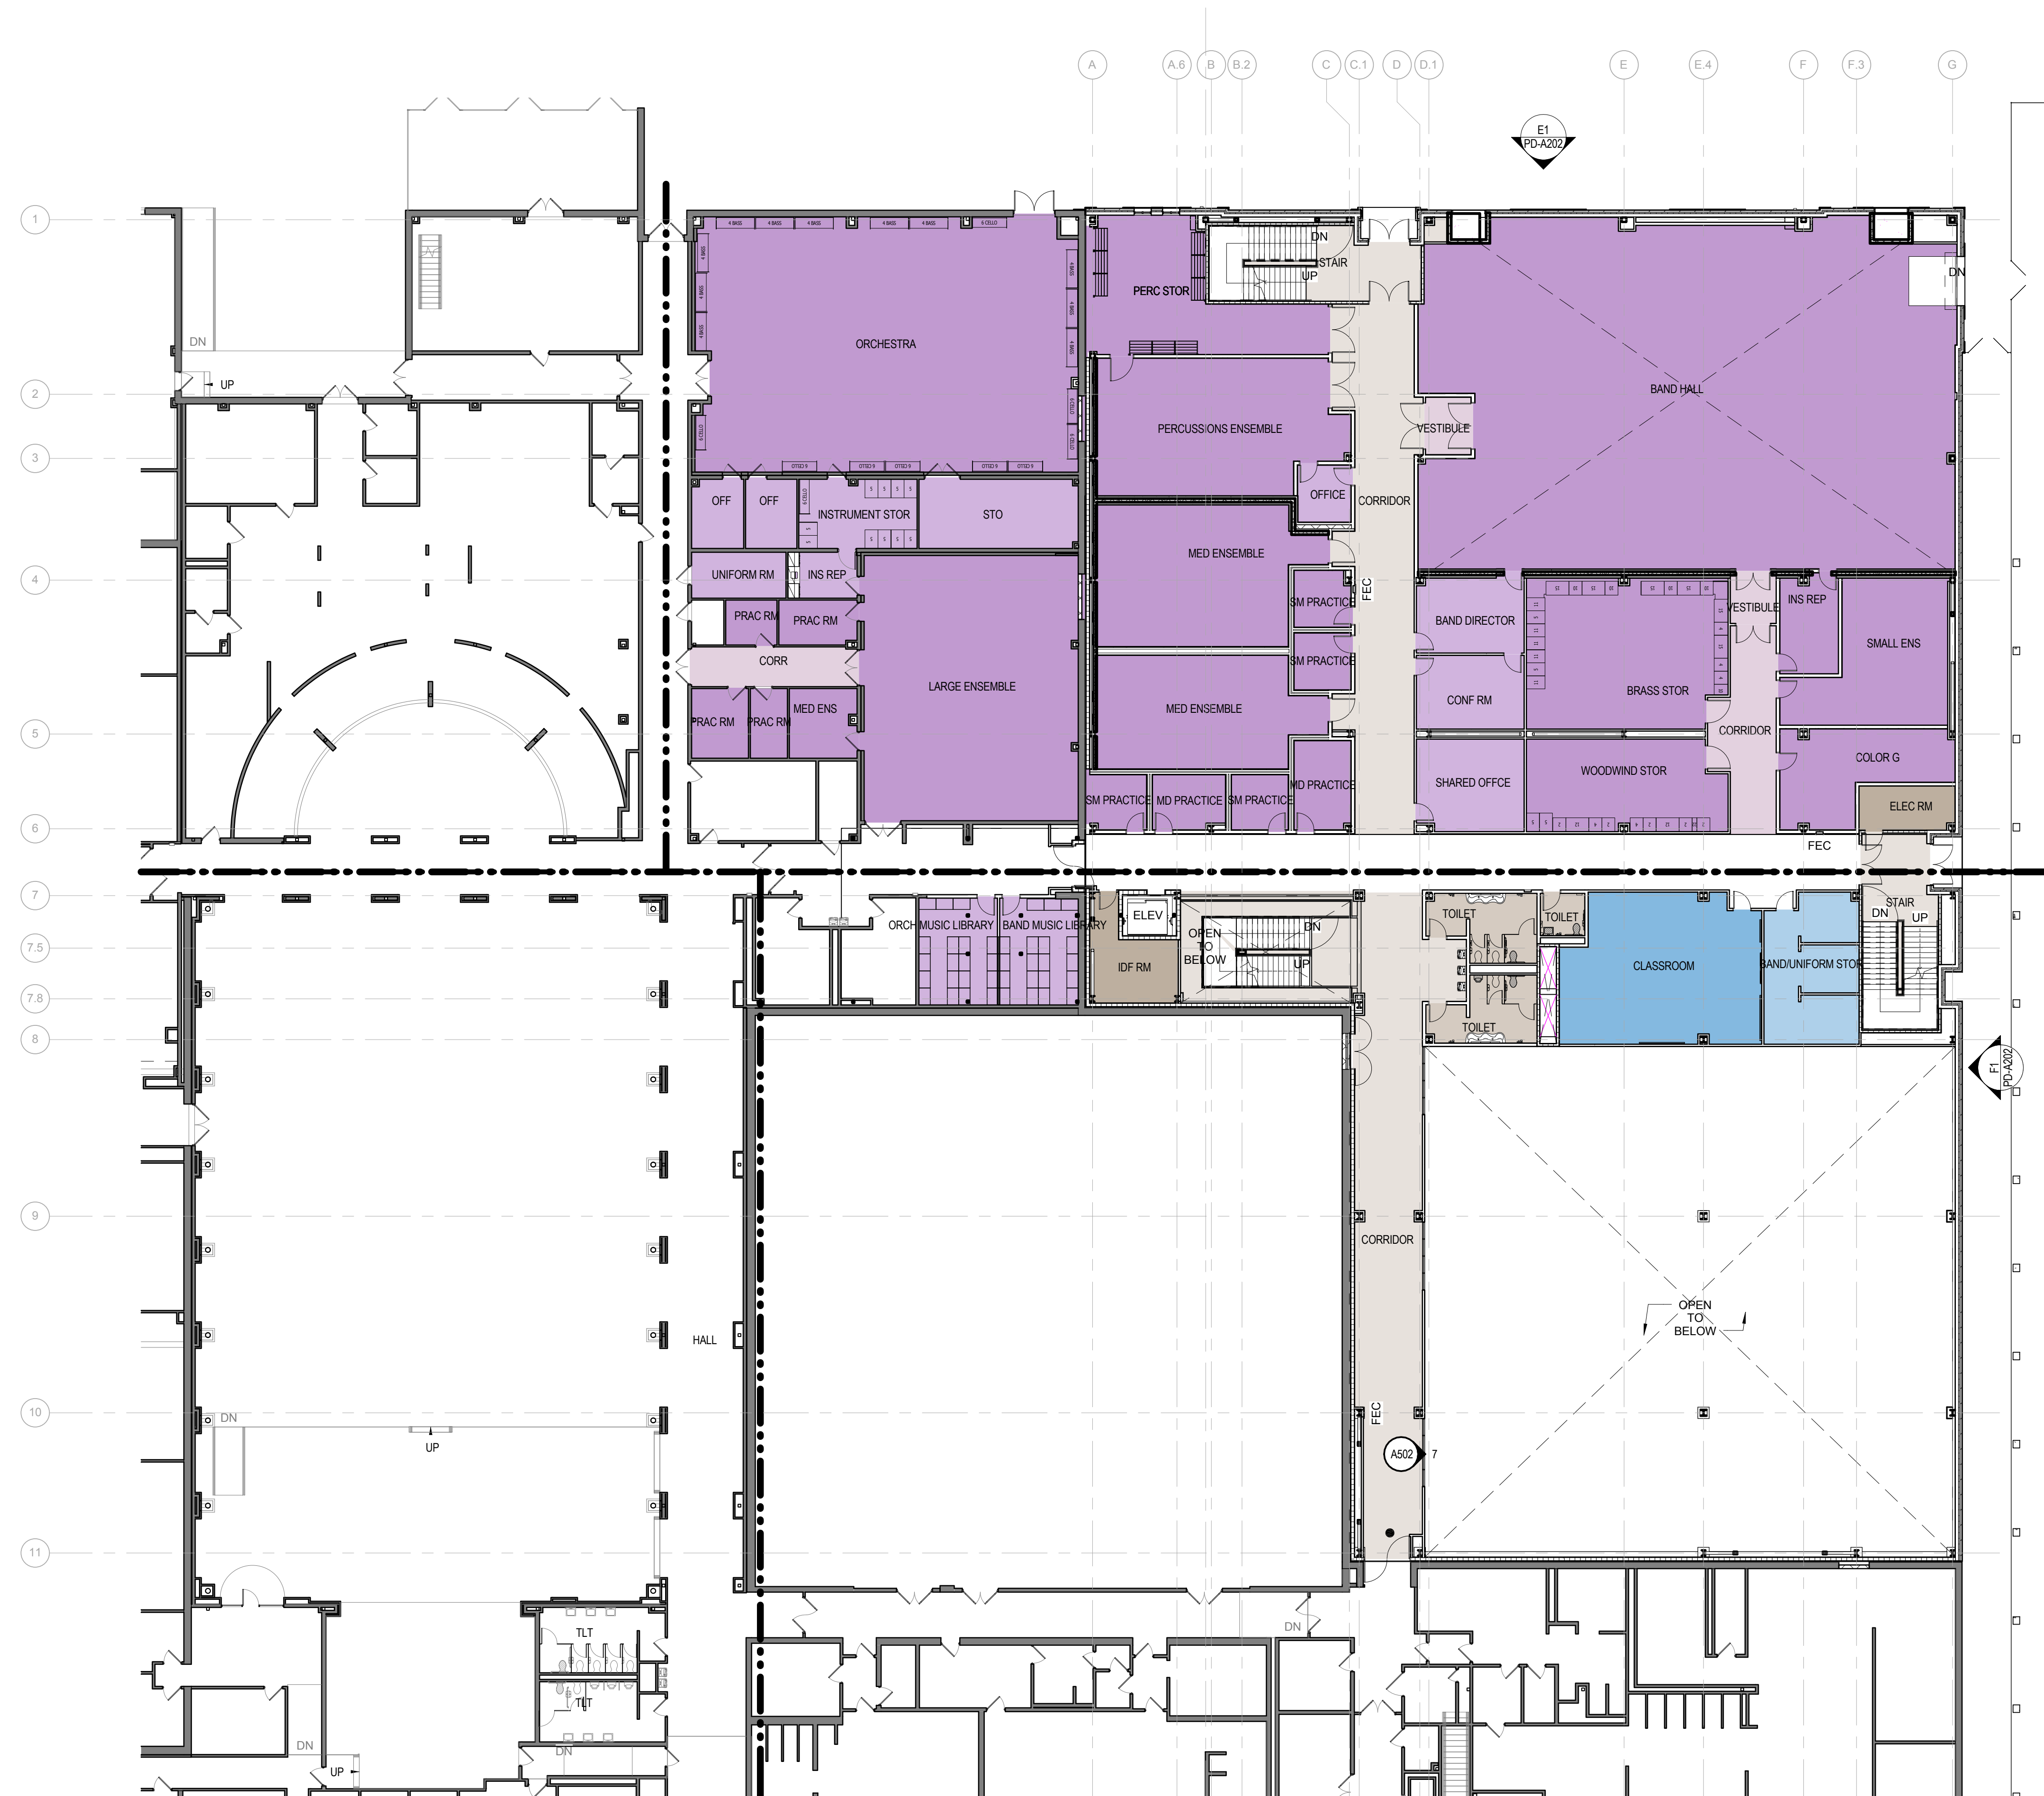

F3 OVERALL FLOOR PLAN - FIRST FLOOR
1/16" = 1'-0"

Revision	By	Appd	YYYY.MM.DD
95% CONSTRUCTION DOCUMENTS	Author	Apprver	2017.06.09
Issued	By	Appd	YYYY.MM.DD

Permit-Seal

**PRELIMINARY
NOT FOR CONSTRUCTION**

Not for permits, pricing or other official purposes.
This document has not been completed or checked and is for general information or comment only.

Client/Project
Highland Park ISD

Highland Park High School Northwest
Addition & Renovations
4220 Emerson Ave
Dallas, TX 75205

Title
FIRST LEVEL FLOOR PLAN

Project No.
214000475
Revision


Scale
1/16" = 1'-0"
Drawing No.

PD-A111



SCHEME COLOR DEFINITION

- Academic
- Administrative Support
- Fine Arts
- Fine Arts Support
- MEP / Data
- Toilet Rooms
- Primary Circulation
- (none)

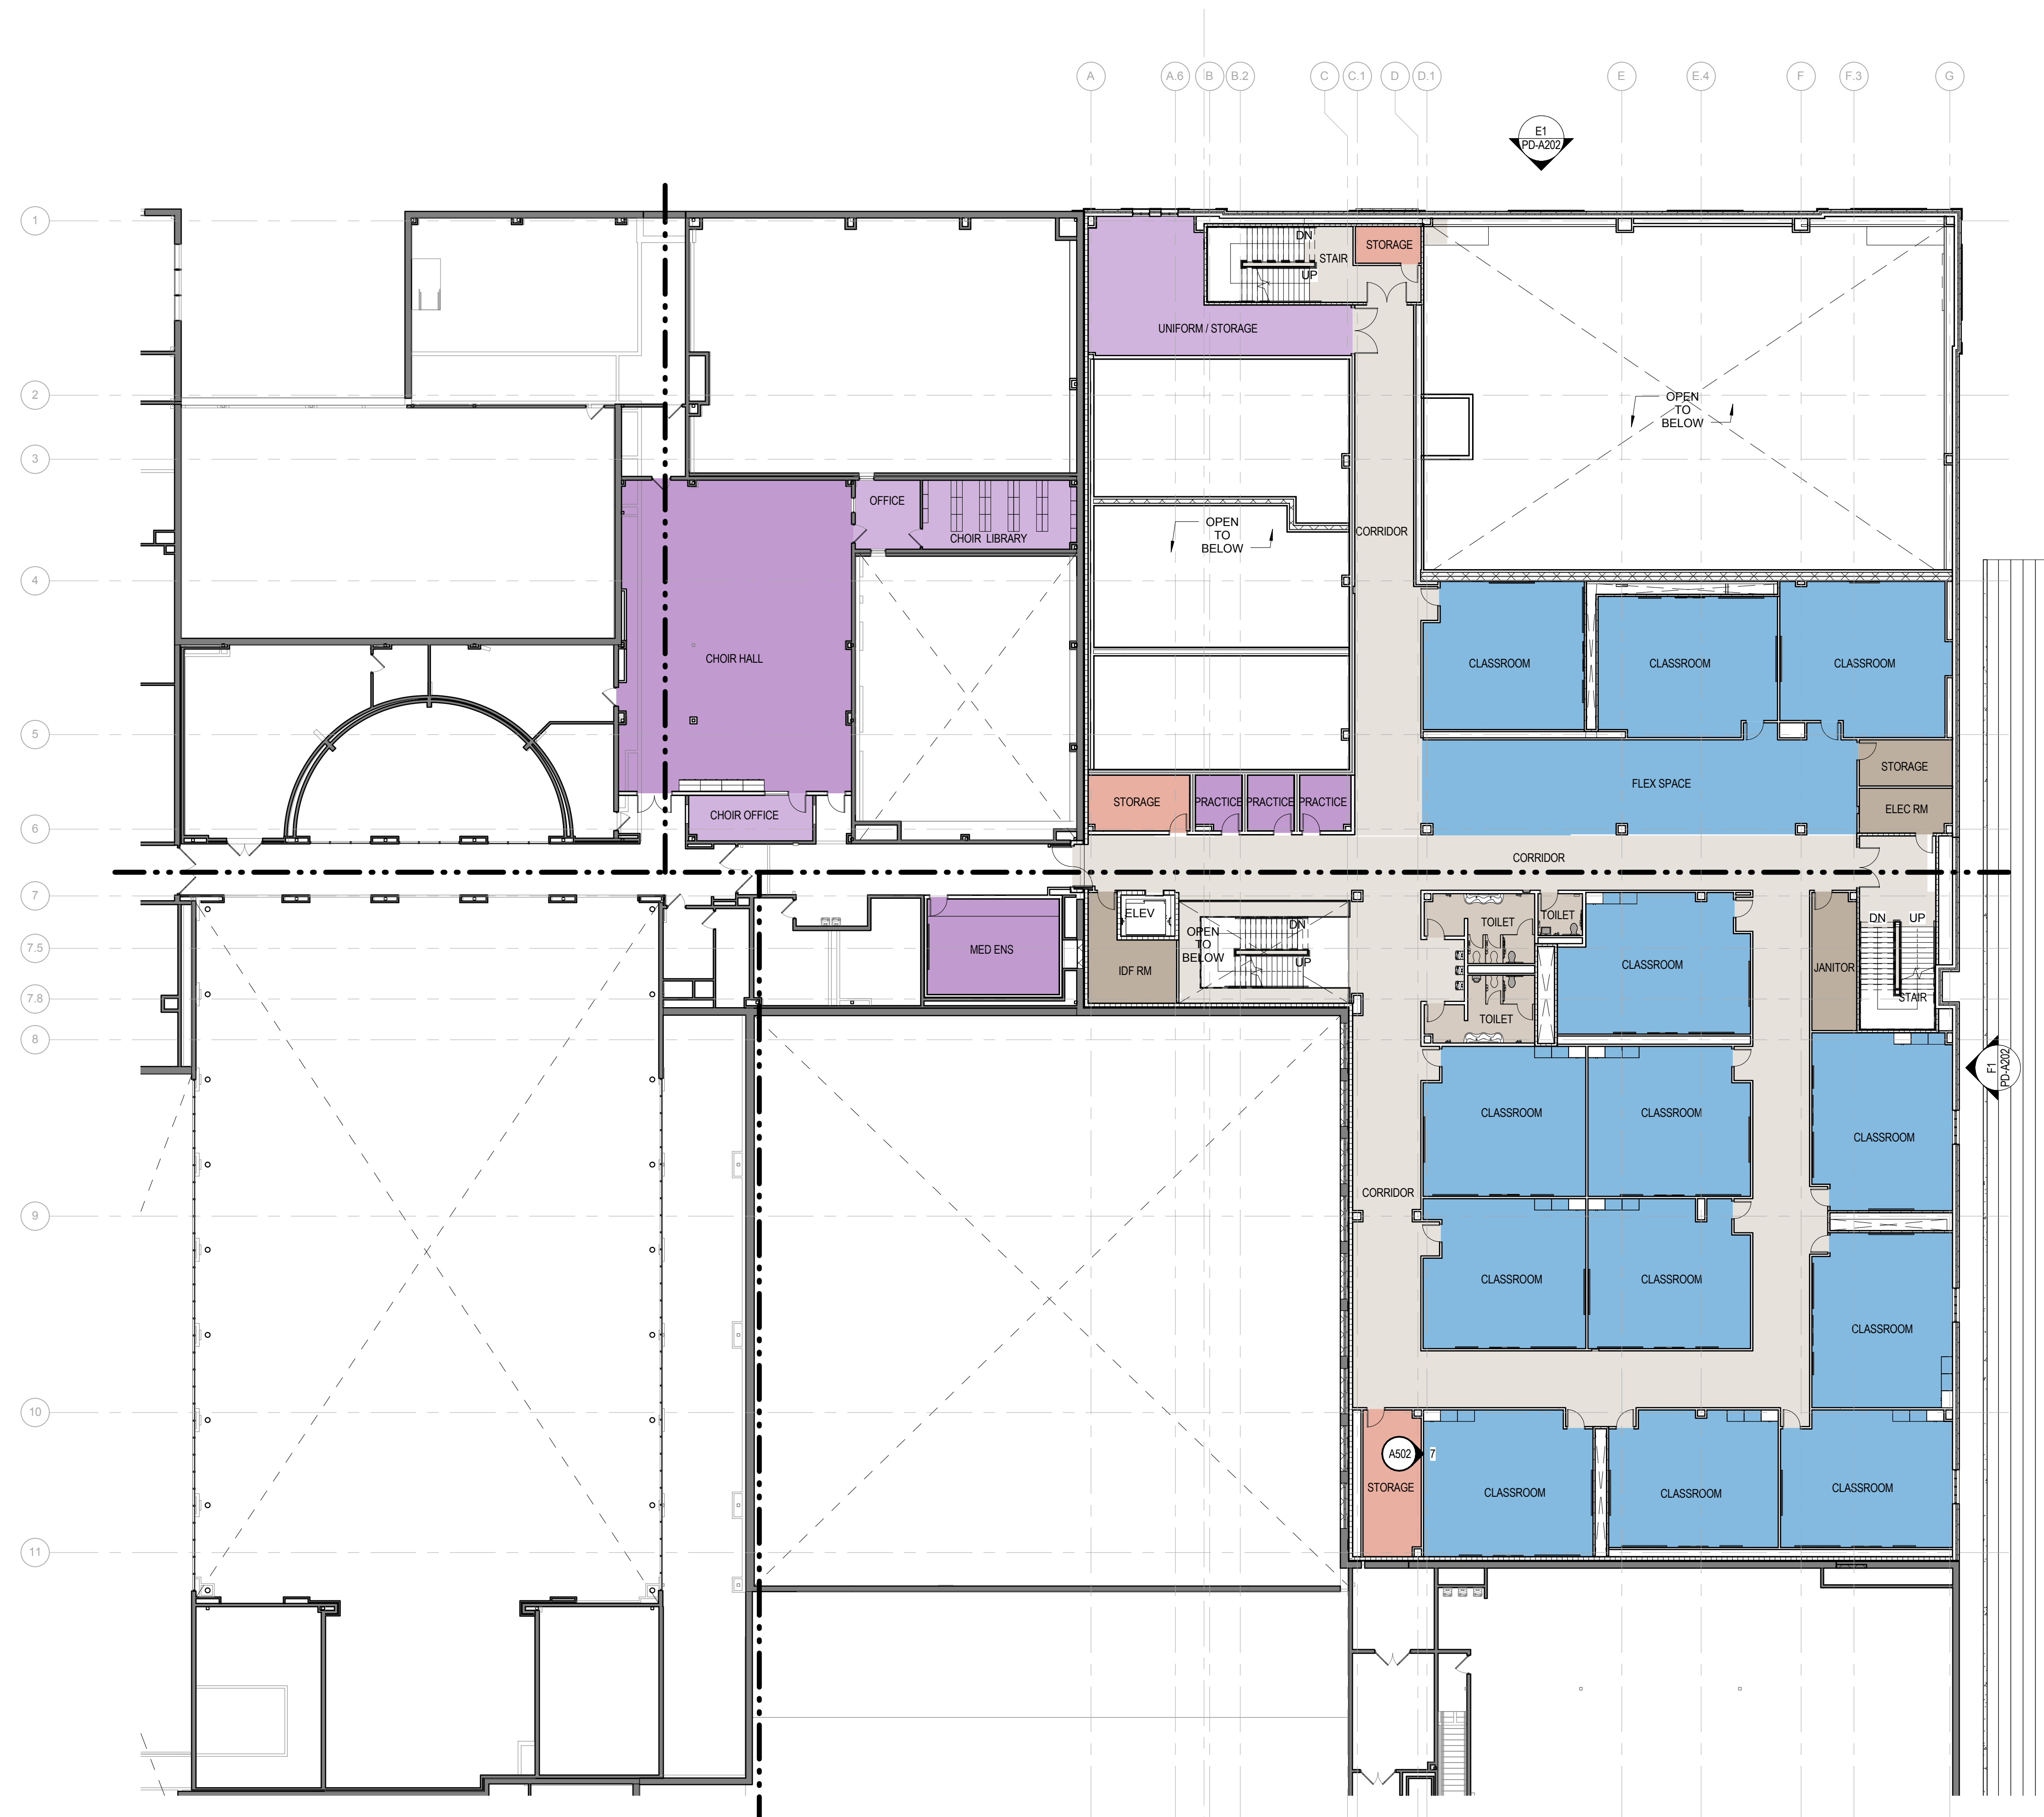

F3 OVERALL FLOOR PLAN - SECOND FLOOR
1/16" = 1'-0"

Revision	By	Appd	YYYY.MM.DD

95% CONSTRUCTION DOCUMENTS	Author	Apprver	2017.06.09
Issued	By	Appd	YYYY.MM.DD

Permit-Seal

**PRELIMINARY
NOT FOR CONSTRUCTION**

Not for permits, pricing or other official purposes.
This document has not been completed or checked and is for general information or comment only.

Client/Project
Highland Park ISD

Highland Park High School Northwest
Addition & Renovations
4220 Emerson Ave
Dallas, TX 75205

Title
SECOND LEVEL FLOOR PLAN

Project No. 214000475	Scale 1/16" = 1'-0"
Revision	Drawing No.

PD-A121

Copyright Reserved

The Contractor shall verify and be responsible for all dimensions. DO NOT scale the drawing - any errors or omissions shall be reported to Stantec without delay.
The Copyrights to all designs and drawings are the property of Stantec. Reproduction or use for any purpose other than that authorized by Stantec is forbidden.

Legend

Notes



Revision	By	Appd	YYYY.MM.DD
95% CONSTRUCTION DOCUMENTS	Author	Apprver	2017.06.09
Issued	By	Appd	YYYY.MM.DD

Permit-Seal

**PRELIMINARY
NOT FOR CONSTRUCTION**

Not for permits, pricing or other official purposes.
This document has not been completed or checked and is for general information or comment only.

Client/Project

Highland Park ISD


Highland Park High School Northwest
Addition & Renovations
4220 Emerson Ave
Dallas, TX 75205

Title

THIRD LEVEL FLOOR PLAN

Project No. 214000475	Scale 1/16" = 1'-0"
Revision	Drawing No.

PD-A131

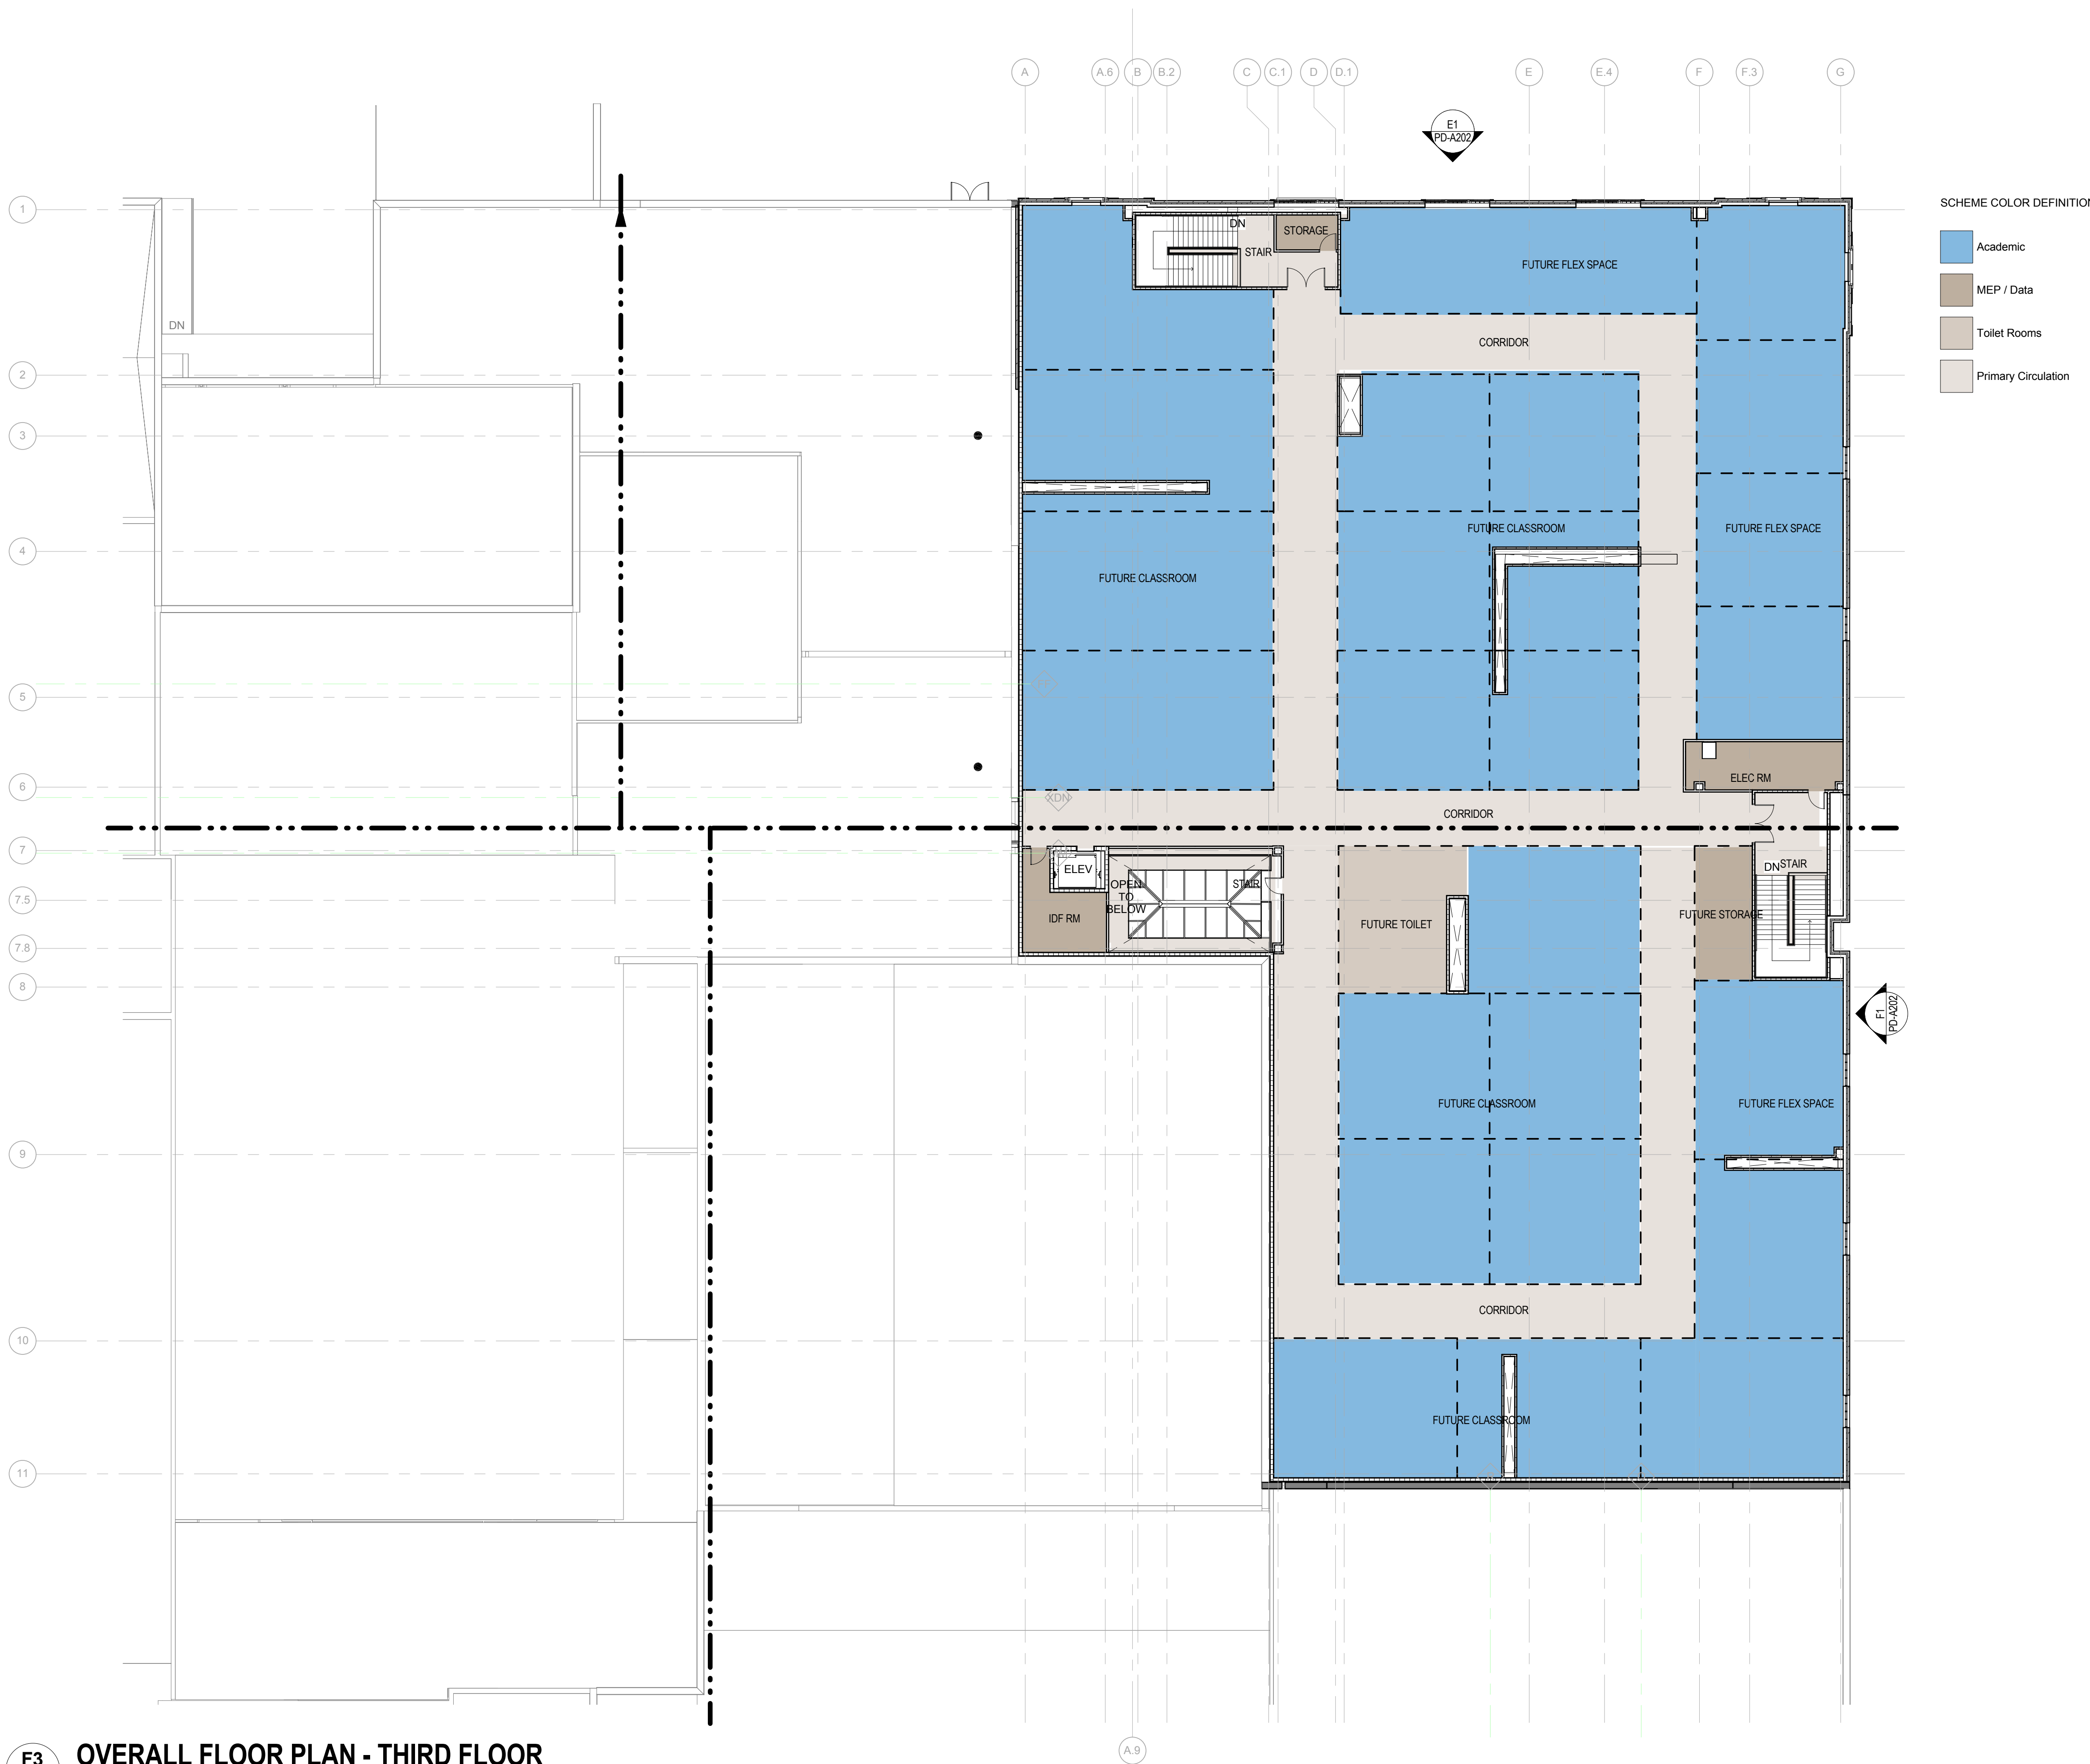

F3 OVERALL FLOOR PLAN - THIRD FLOOR
PD-A131 1/16" = 1'-0"








Copyright Reserved


The Contractor shall verify and be responsible for all dimensions. DO NOT scale the drawing - any errors or omissions shall be reported to Stantec without delay.
The Copyright to all designs and drawings are the property of Stantec. Reproduction or use for any purpose other than that authorized by Stantec is forbidden.

Legend

Notes

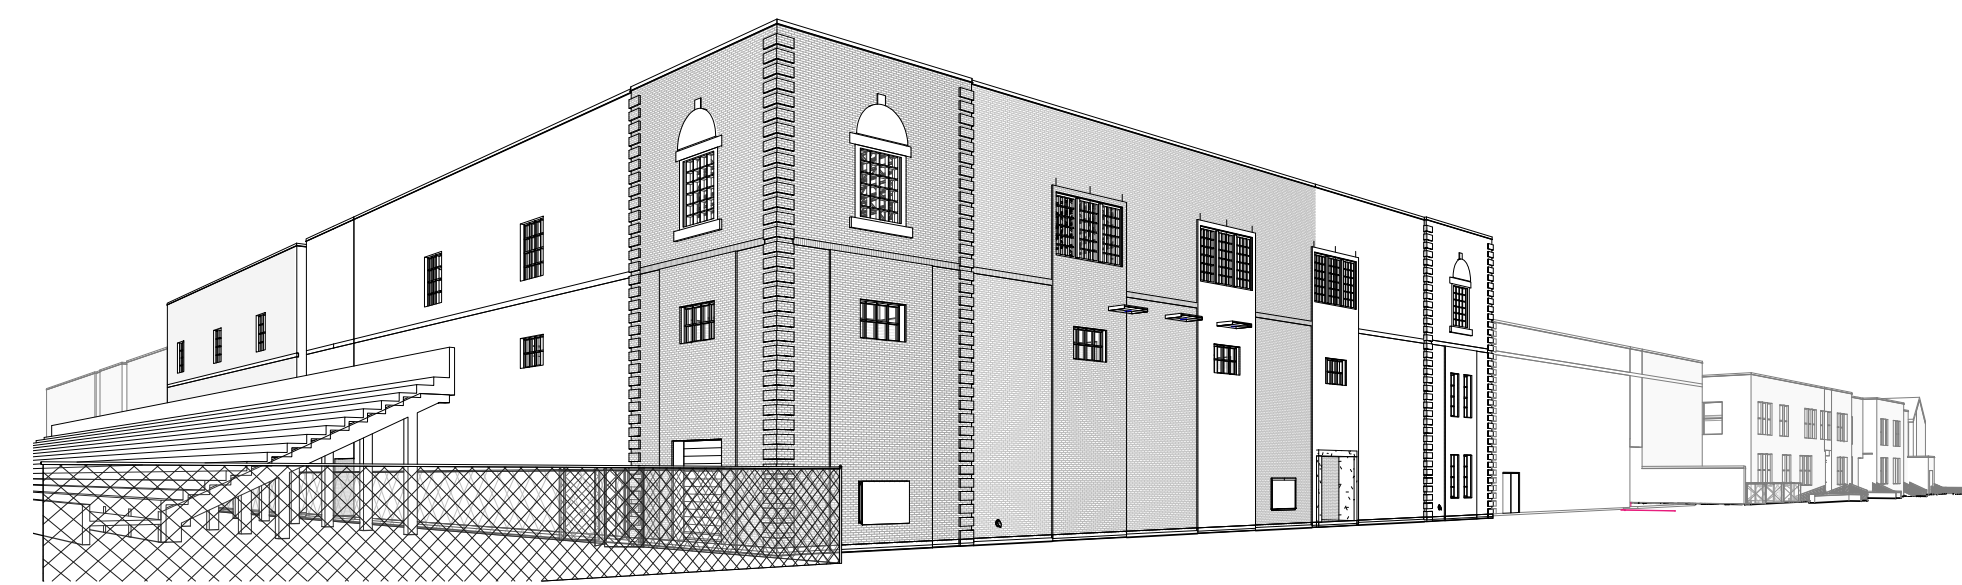


A6 MASS STUDY 1
PD-A202

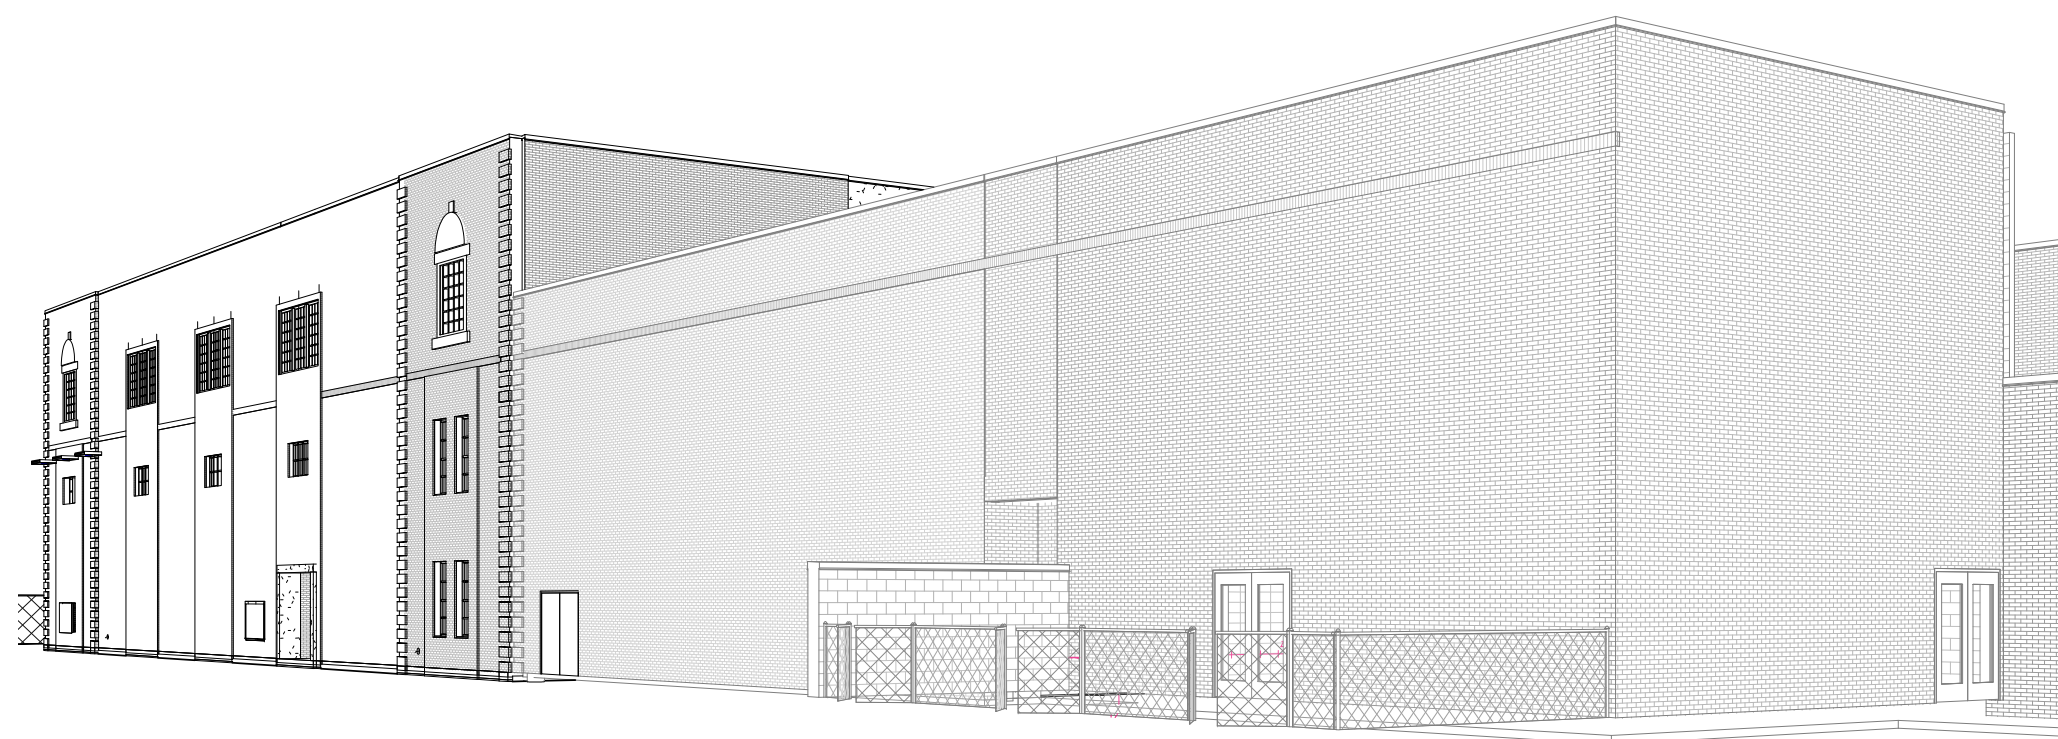


C6 MASS STUDY 2
PD-A202

EXTERIOR ELEVATION LEGEND

- BK1 MASONRY - BRICK 1
MORTAR - M1 (MATCH TO EXISTING)
- CS CAST STONE (MATCH TO EXISTING)
- MC1 METAL COPING (MATCH TO EXISTING COLOR)
- LV LOUVER RE: MEP PAINT MATCH EXTERIOR DOORS

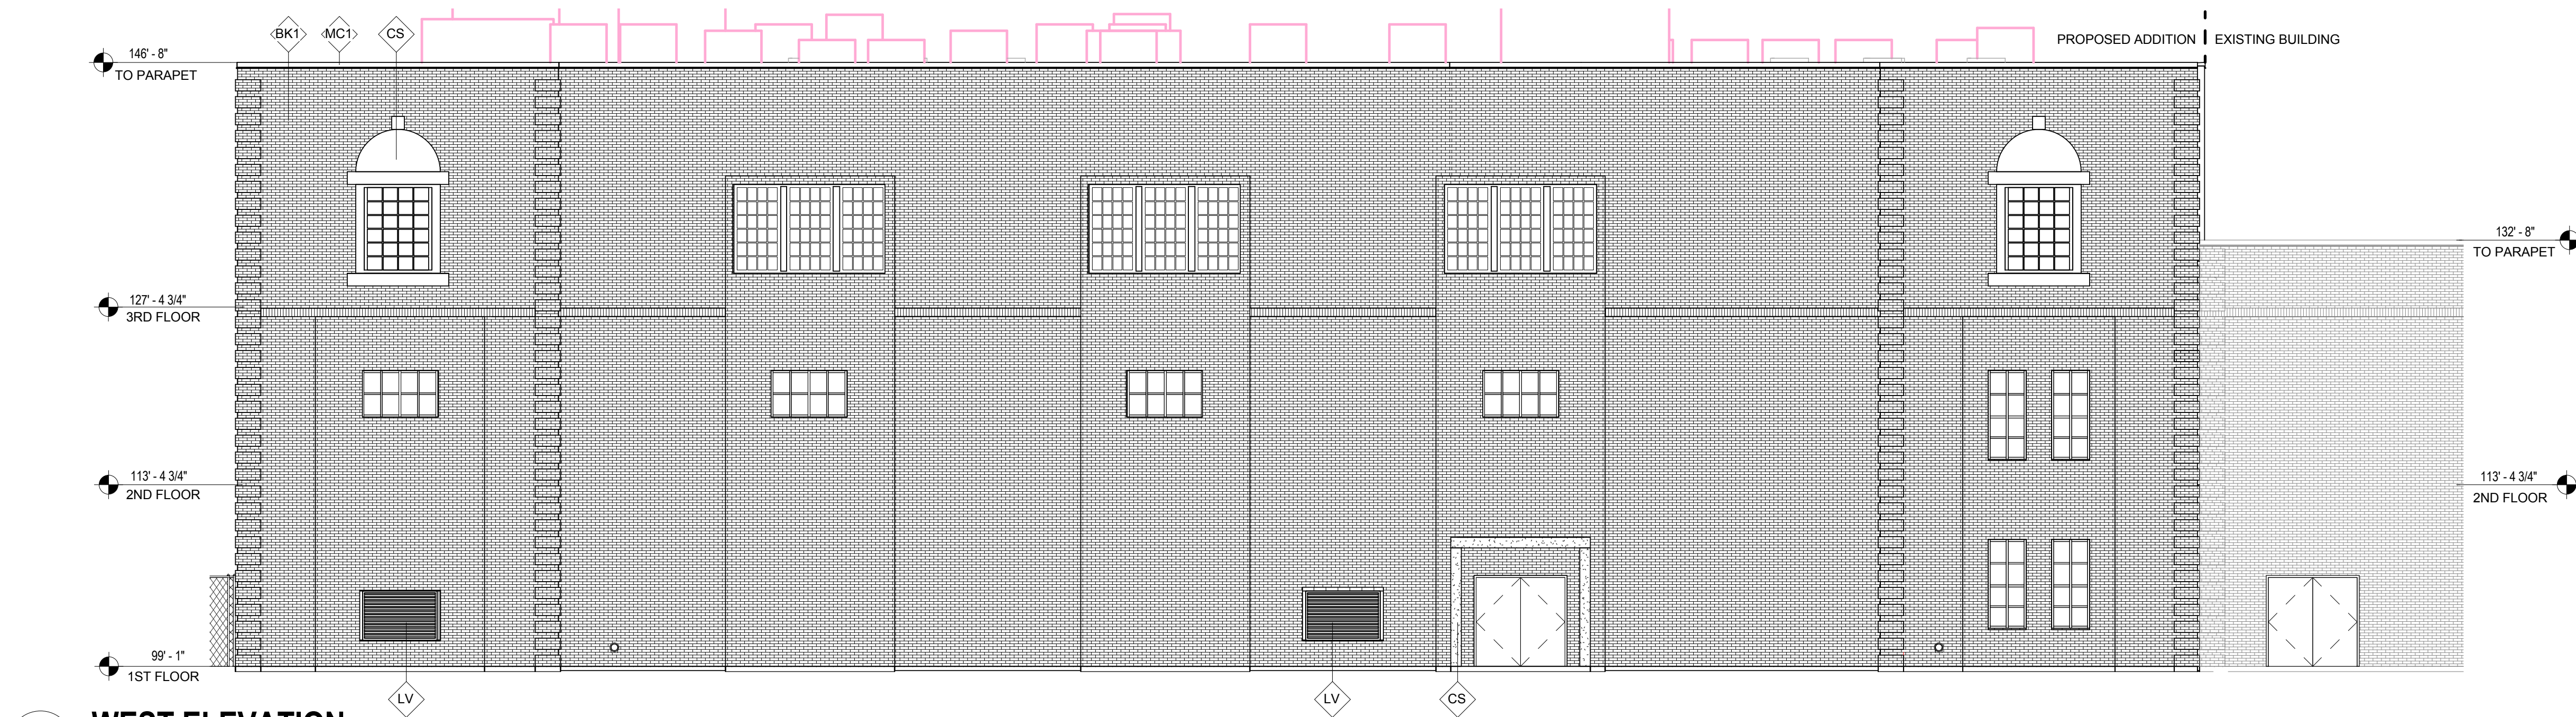

E1 WEST ELEVATION
PD-A202
1/8" = 1'-0"

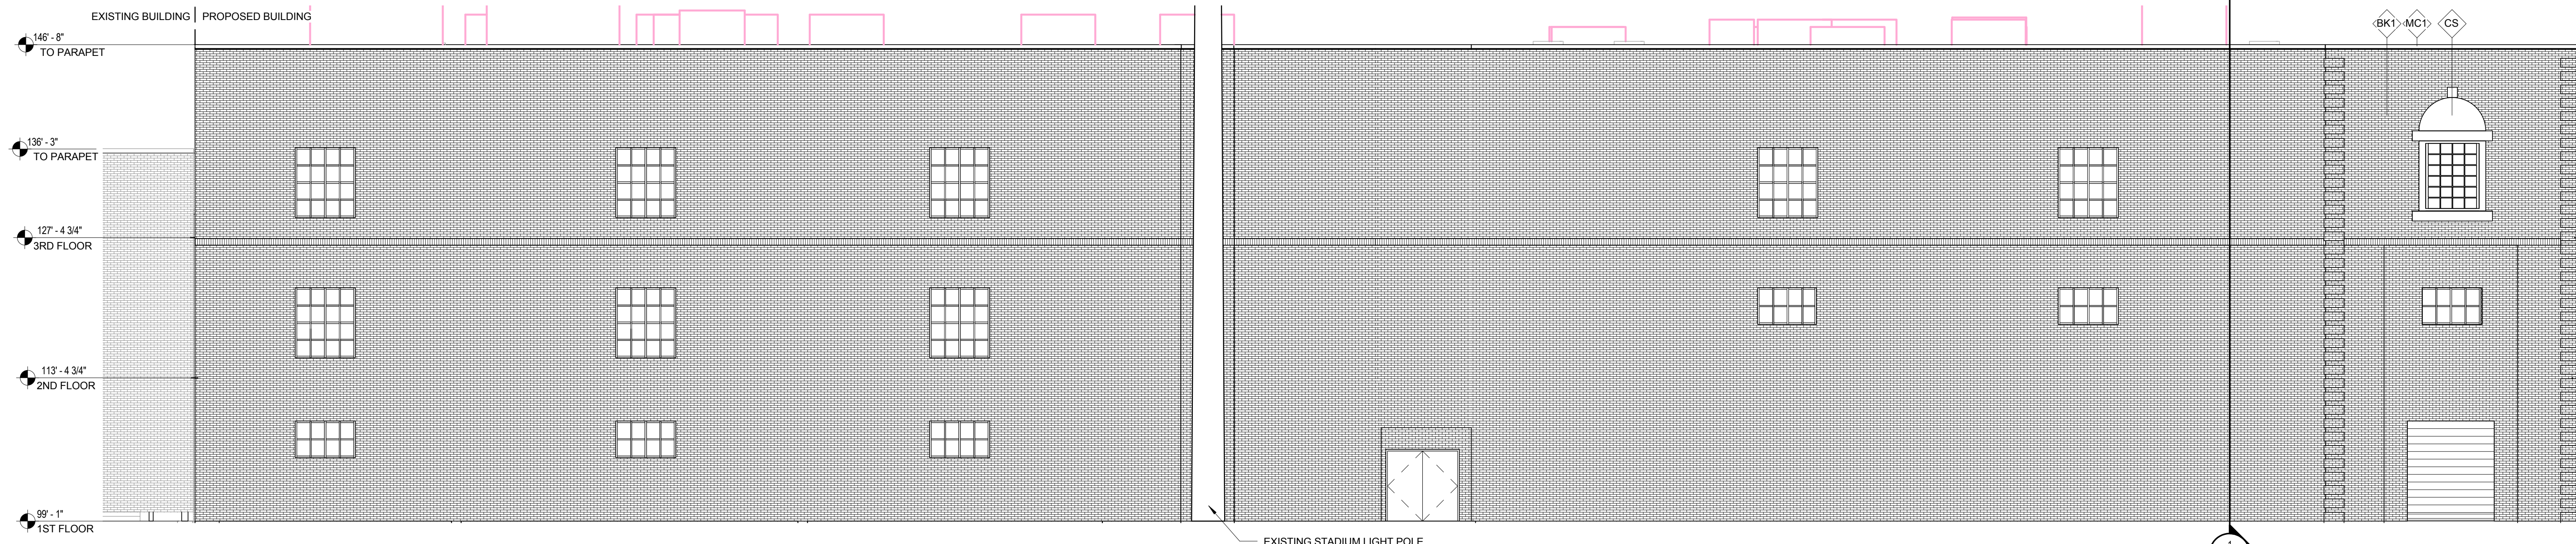

F1 NORTH ELEVATION
PD-A202
1/8" = 1'-0"

Revision	By	Appd	YYYY.MM.DD
95% CONSTRUCTION DOCUMENTS	Author	Approver	2017.06.09
Issued	By	Appd	YYYY.MM.DD

Permit-Seal

PRELIMINARY
NOT FOR CONSTRUCTION

Not for permits, pricing or other official purposes.
This document has not been completed or checked and is
for general information or comment only.

Client/Project

Highland Park ISD

Highland Park High School Northwest
Addition & Renovations
4220 Emerson Ave
Dallas, TX 75205

Title

EXTERIOR ELEVATIONS AND STREET VIEWS
SHOWING RTUS

Project No.

214000475

Revision

Scale

1/8" = 1'-0"

Drawing No.

PD-A202